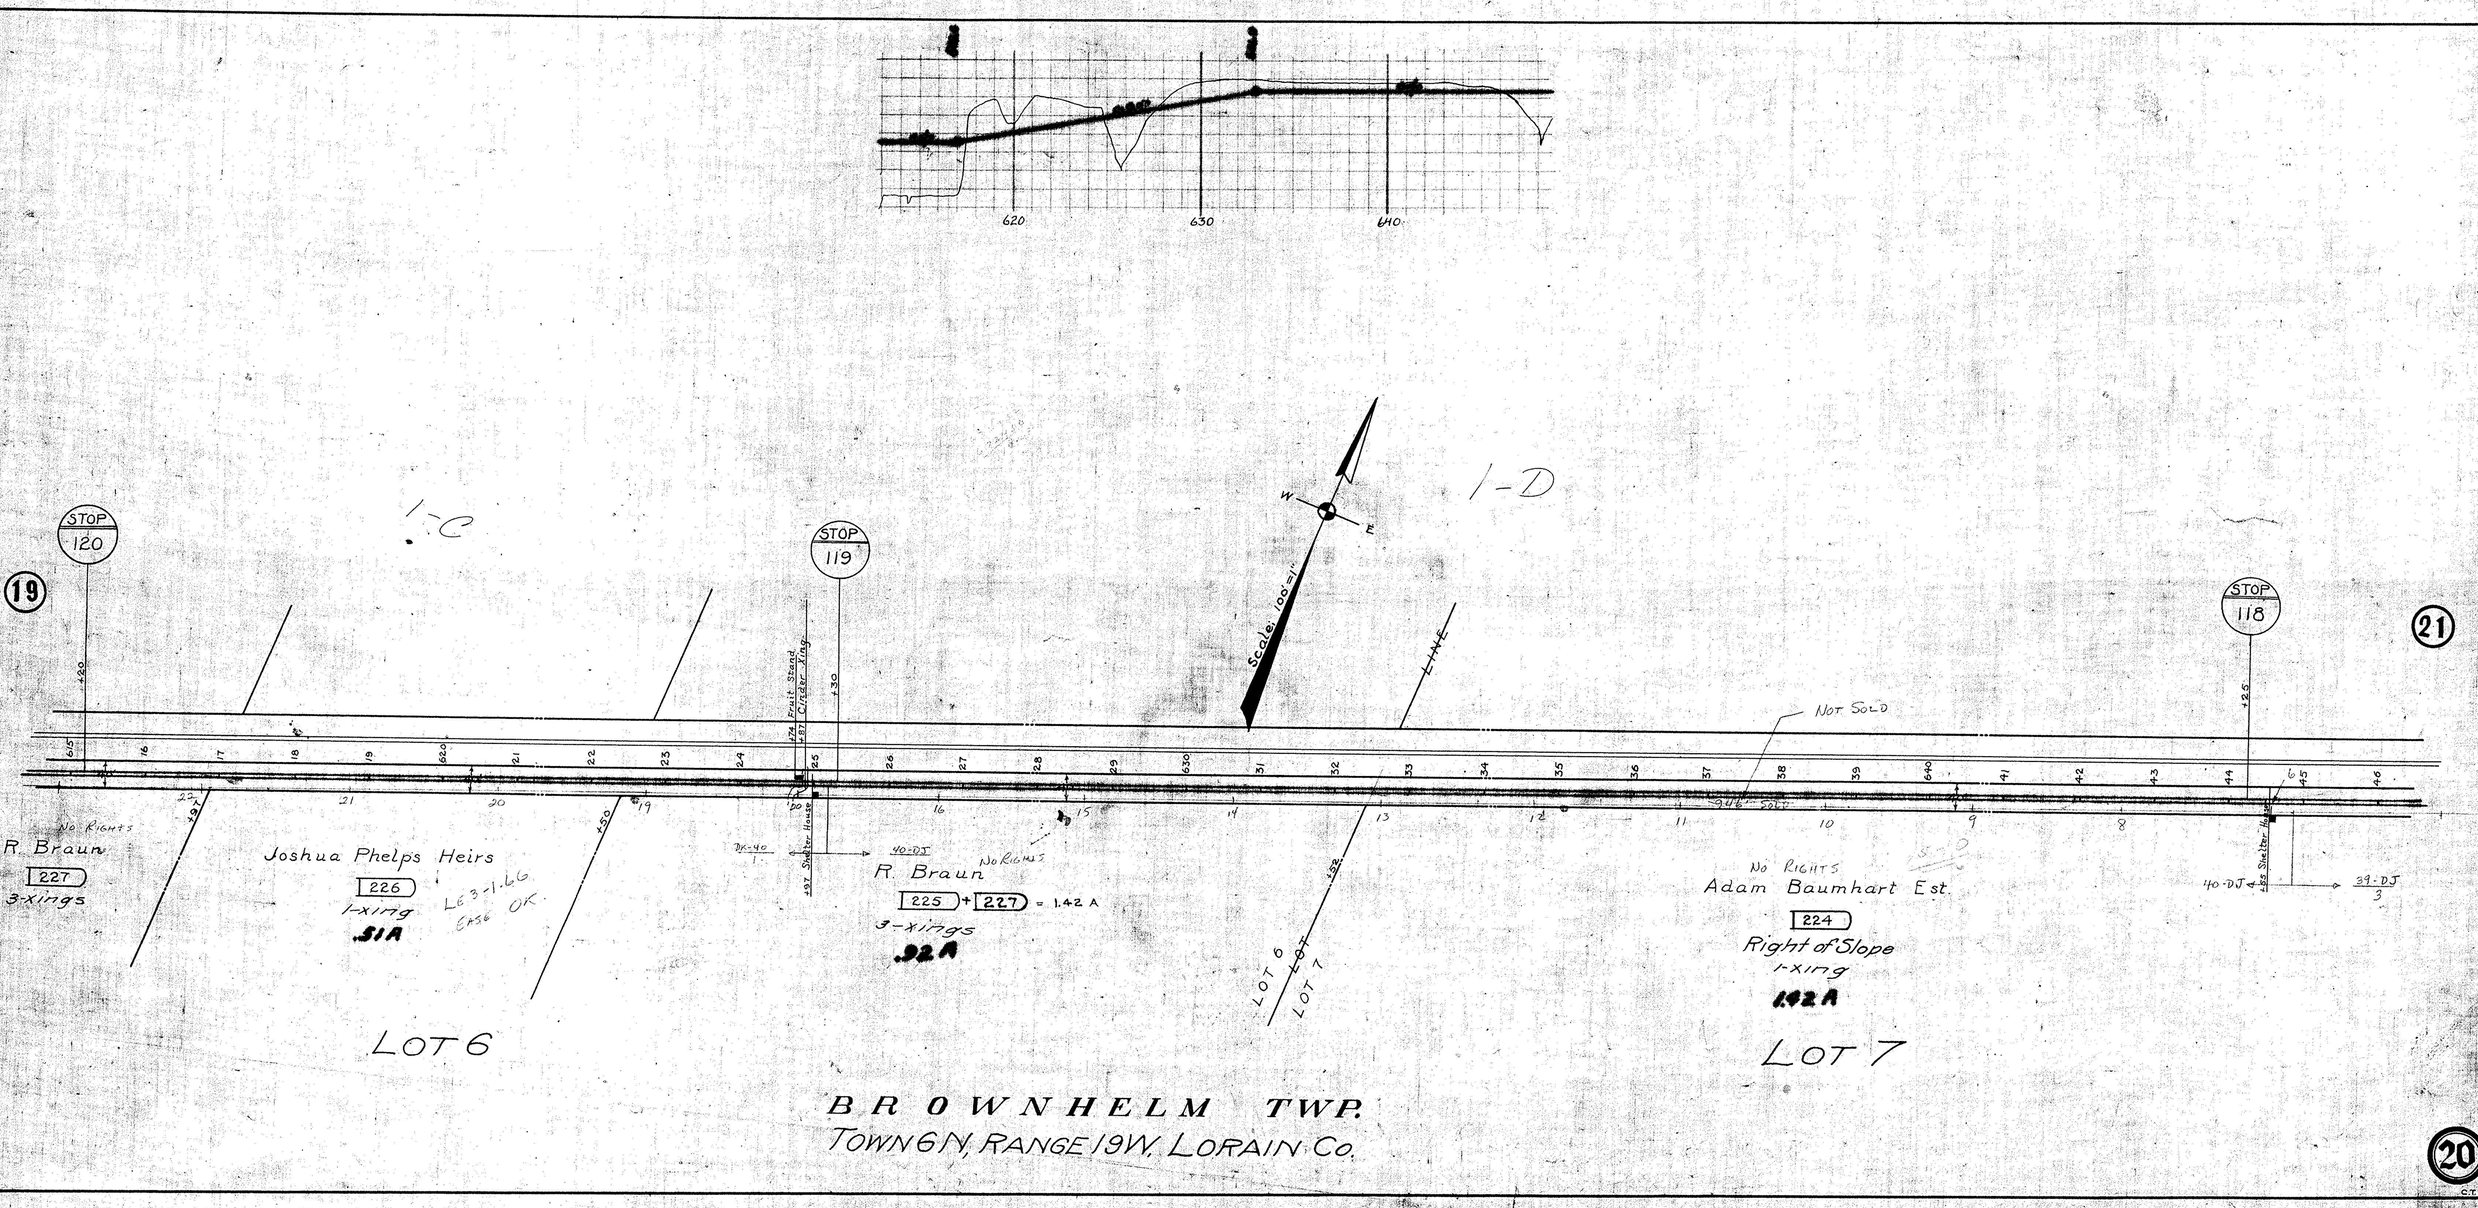
620
630
640
1-C
1-D
STOP 120
STOP 119
STOP 118
19
21
20
Scale: 100'=1"
W
N
LINE
+20
+30
+12.6
Fruit Stand
Cinder King
Shelter House
Not Sold
R. Braun
No Rights
227
3-xings
Joshua Phelps Heirs
226
1-xing
.51 A
LE 3-1.66
EASE OK
R. Braun
No Rights
225 + 227 = 1.42 A
3-xings
.92 A
40-DJ
39-DJ
No Rights
Adam Baumhart Est.
224
Right of Slope
1-xing
1.42 A
LOT 6
LOT 7
LOT 6
LOT 7
BROWNHELM TWP.
TOWN 6 N, RANGE 19 W, LORAIN CO.