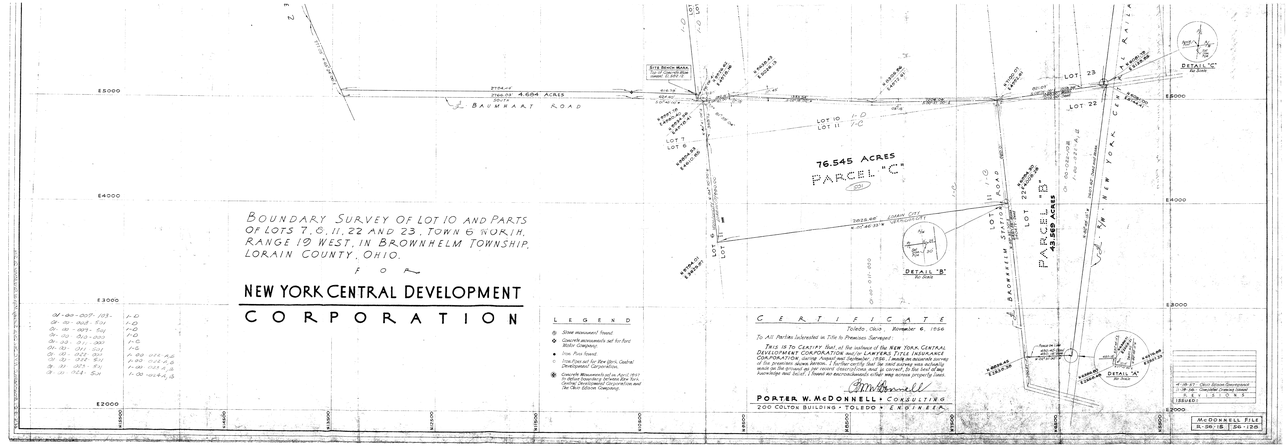
BOUNDARY SURVEY OF LOT 10 AND PARTS OF LOTS 7, 8, 11, 22 AND 23, TOWN 6 NOR. M. RANGE 19 WEST, IN BROWNHELM TOWNSHIP, LORAIN COUNTY, OHIO.
F O R
NEW YORK CENTRAL DEVELOPMENT CORPORATION
LEGEND
Stone monument found.
Concrete monument set for Ford Motor Company.
Iron Pipe found.
Iron Pipe set for New York Central Development Corporation.
Concrete Monuments set on April 1941 for New York Central Development Co. and Ohio Edison Company.
CERTIFICATE
Toledo, Ohio, November 6, 1936
To All Parties Interested in Title to Premises Surveyed:
PORTER W. McDONNELL • CONSULTING
200 COLTON BUILDING • TOLEDO • ENGINEER
McDONNELL FILE
R-96-16 | 84-120
BAUMHART ROAD
4.684 ACRES
76.545 ACRES
PARCEL "C"
PARCEL "B"
42.569 ACRES
BROWNHELM STATION ROAD
NEW YORK CENTRAL RAILROAD
DETAIL "A"
DETAIL "B"
DETAIL "C"
LOT 10
LOT 11
LOT 22
LOT 23
LOT 7
LOT 8
LOT 6
E5000
E4000
E3000
E2000
N8500
N8000
N7500
N7000
N6500
N6000
N5500
N5000

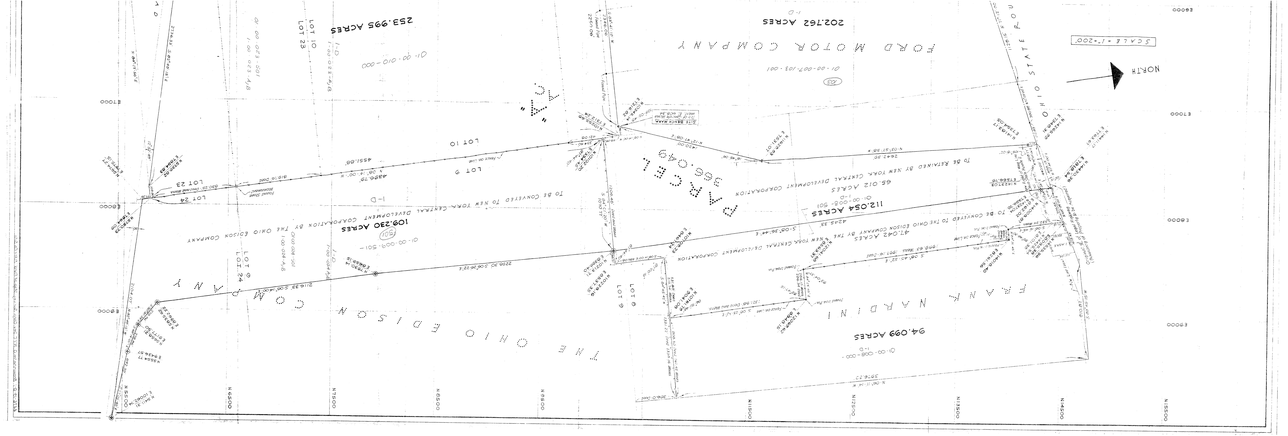
THE OHIO EDISON COMPANY
FRANK NARDINI
FORD MOTOR COMPANY
94.099 ACRES
202.762 ACRES
253.995 ACRES
105.230 ACRES
112.054 ACRES
PARCEL "A"
336.049
NORTH
SCALE 1"=200'
E6000
E5000
N6500
N6000
N5500
N5000