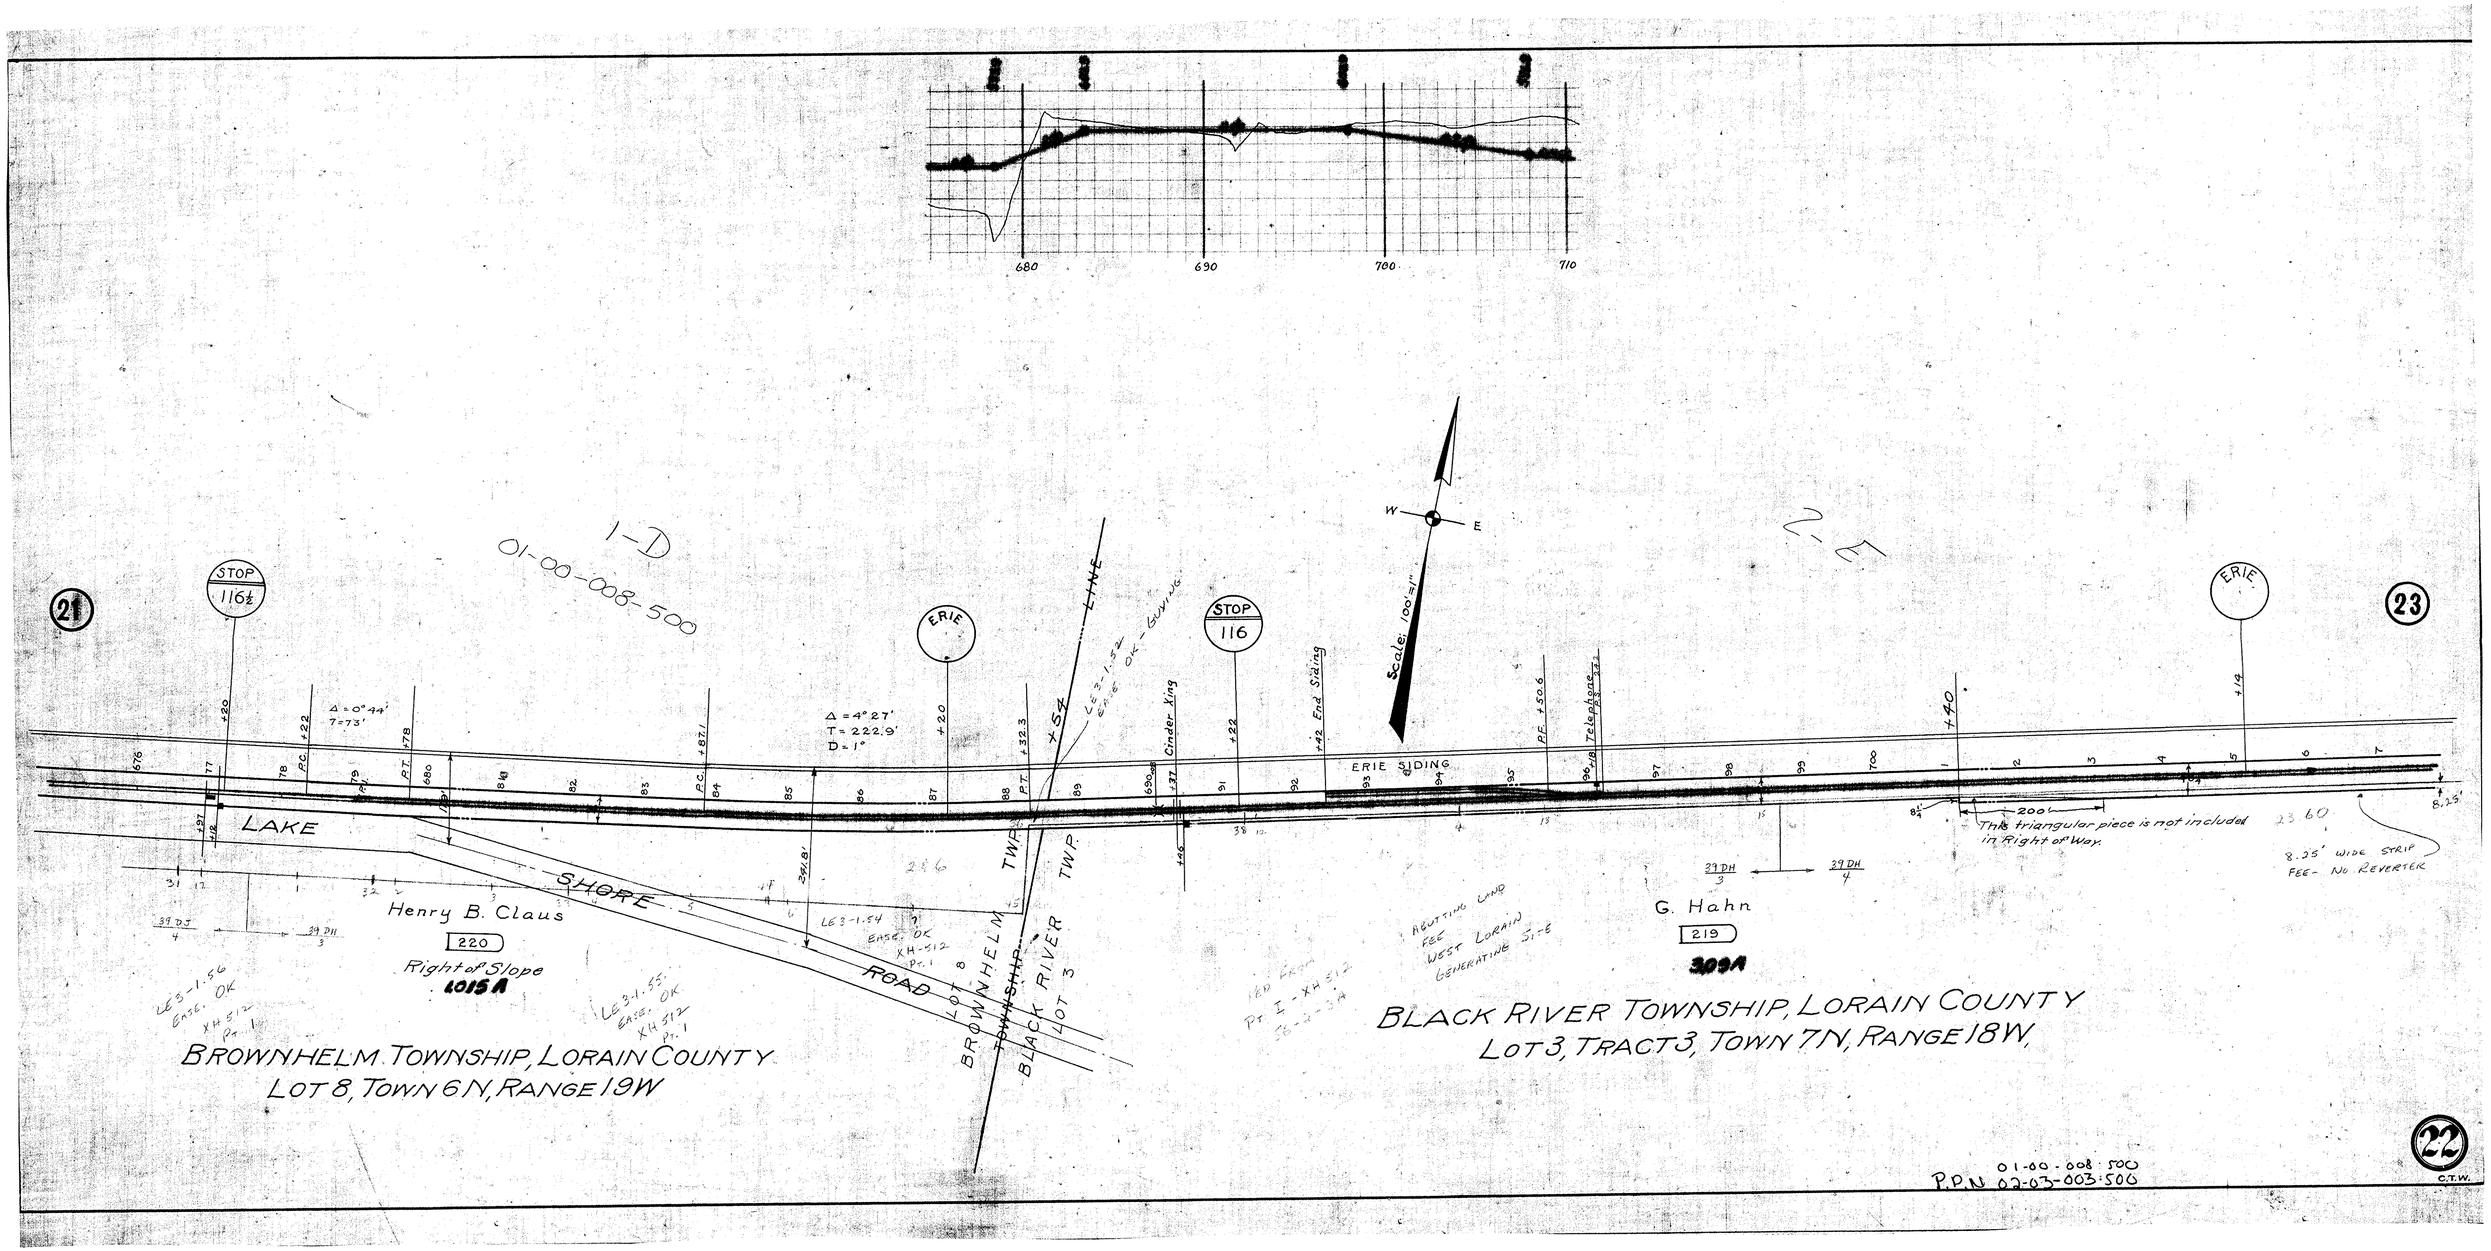

680
690
700
710
21
23
22
STOP 116½
ERIE
STOP 116
ERIE
1-D
01-00-008-500
2-E
Scale: 100'=1"
W
E
LAKE SHORE ROAD
ERIE SIDING
Cinder Xing
End Siding
Telephone
Δ = 0°44'
T = 73'
Δ = 4°27'
T = 222.9'
D = 1°
+54
LINE
BROWNHELM TWP.
BLACK RIVER TWP.
LOT 8
LOT 3
Henry B. Claus
220
Right of Slope
1015 A
G. Hahn
219
309A
This triangular piece is not included in Right of Way.
8.25' WIDE STRIP FEE - NO REVERTER
BROWNHELM TOWNSHIP, LORAIN COUNTY
LOT 8, TOWN 6N, RANGE 19W
BLACK RIVER TOWNSHIP, LORAIN COUNTY
LOT 3, TRACT 3, TOWN 7N, RANGE 18W,
P.P.N 01-00-008-500
02-03-003-500
C.T.W.