P.P.N 01-00-013-000

01-00-013-000

19823
APPROVED
LORAIN CO.
MAP DEPT.
DATE 3-17-92
PAGE 1-B
BY CAROLYN FRANCIS
VOID AFTER # 19823

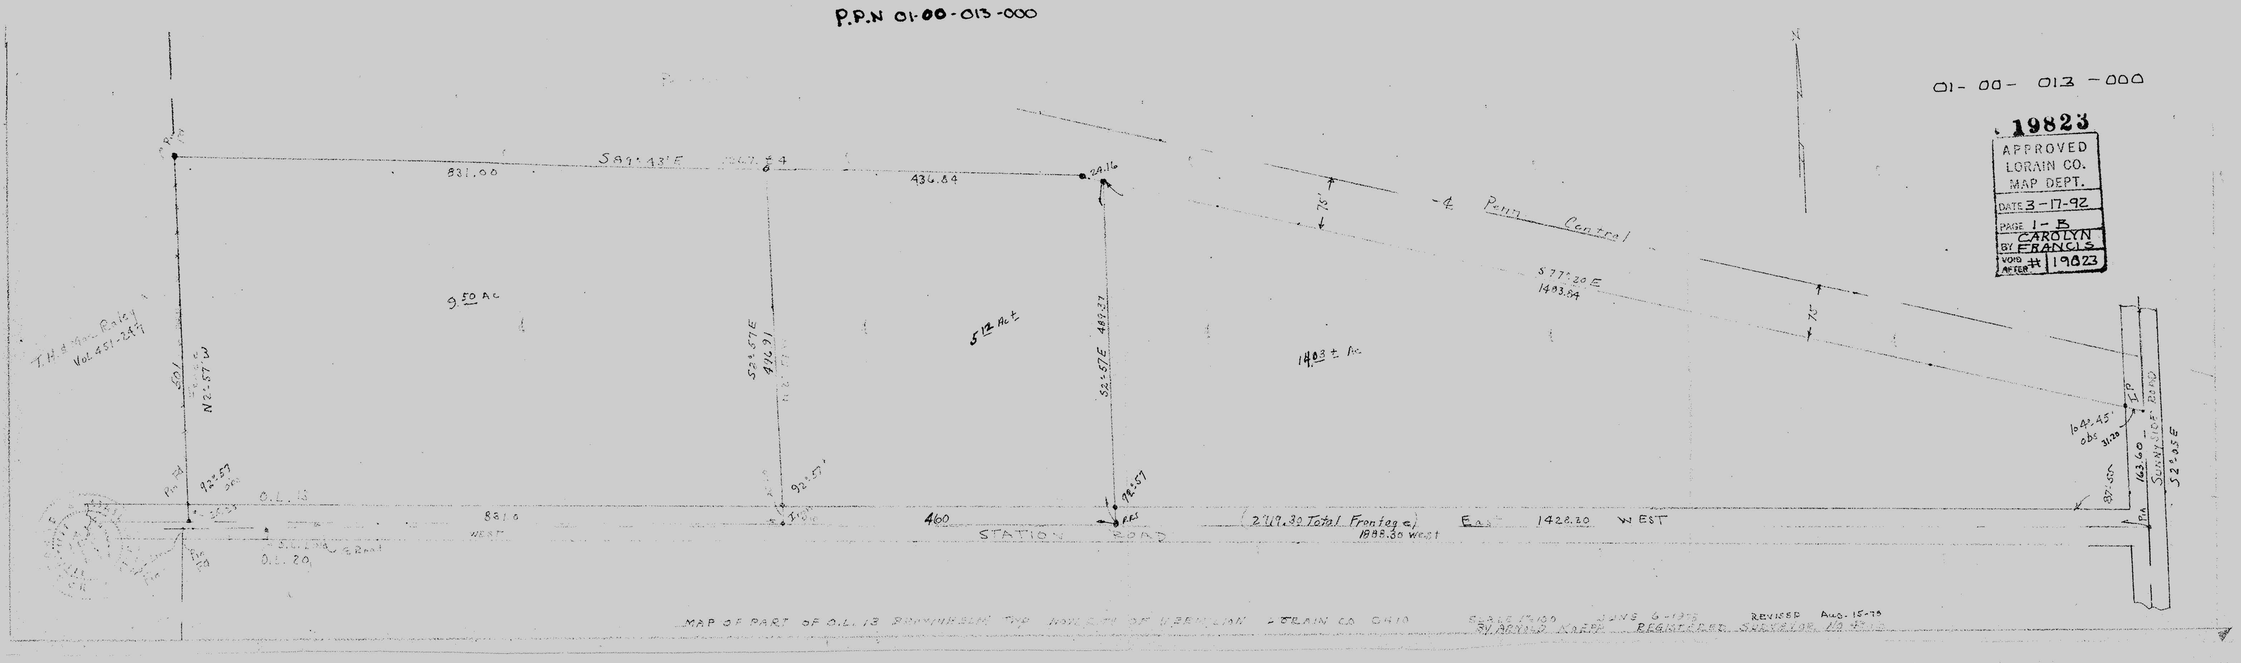

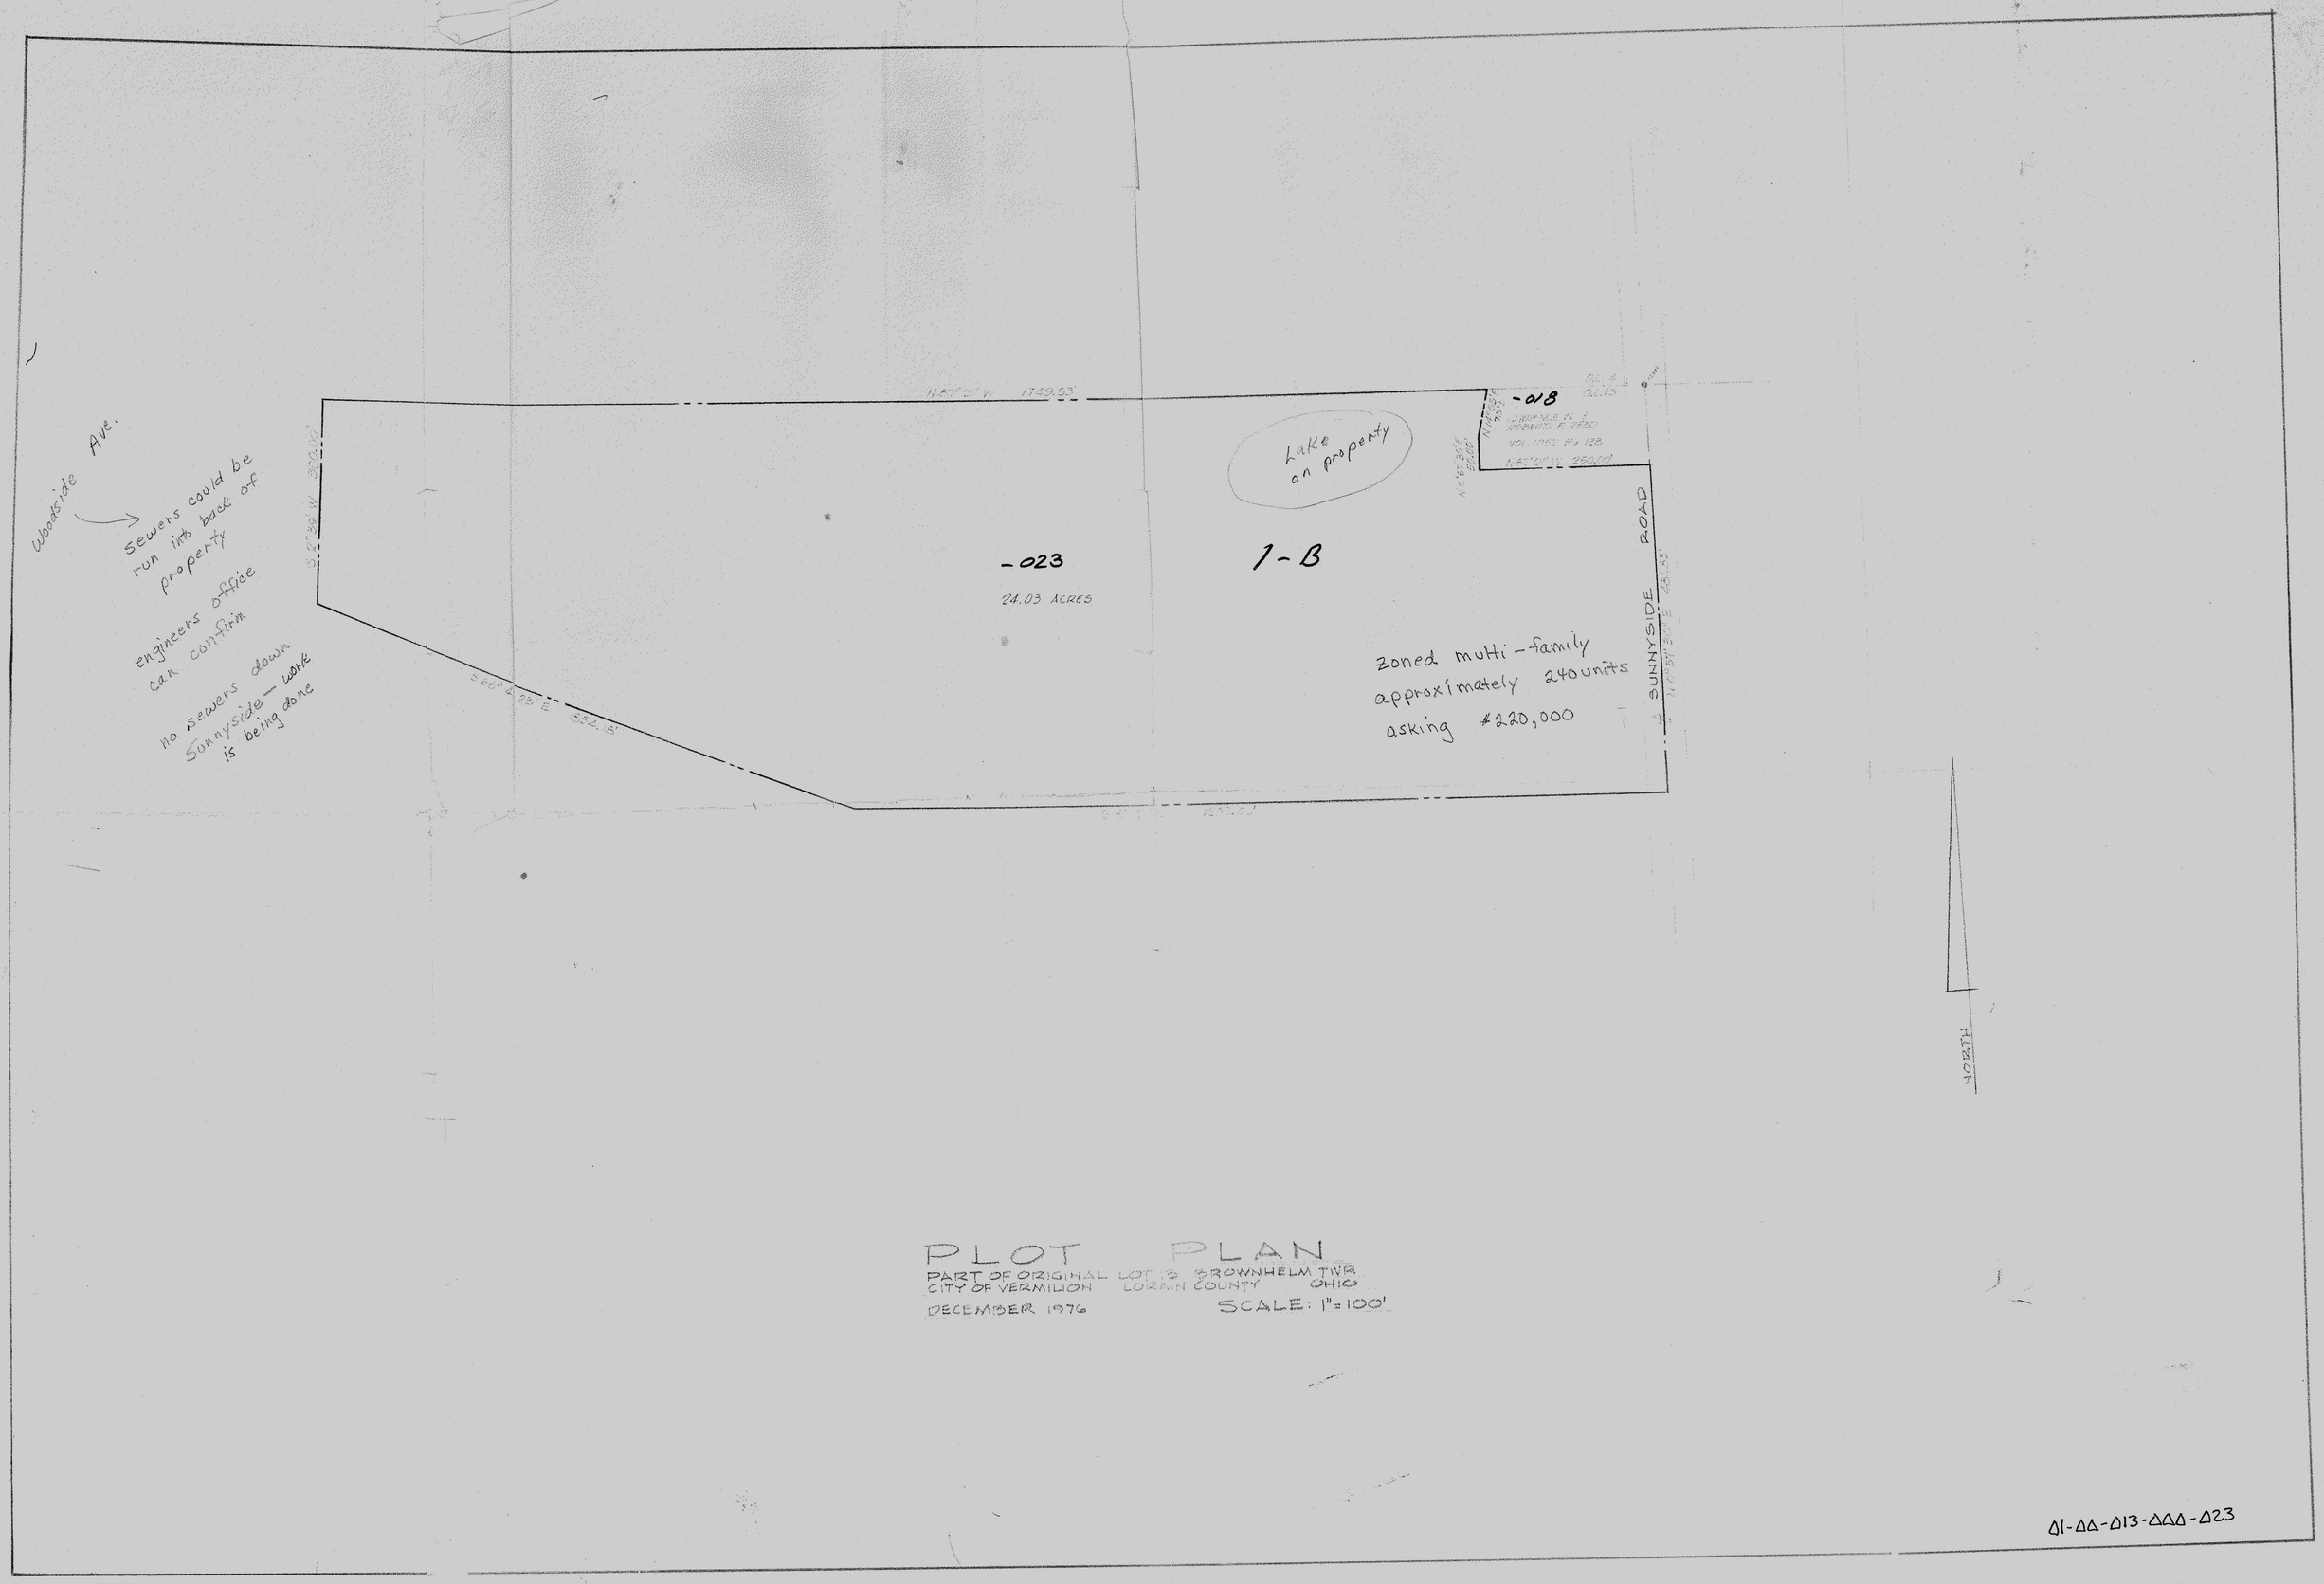

PLOT PLAN
PART OF ORIGINAL LOT 13 BROWNHELM TWP
CITY OF VERMILION LORAIN COUNTY OHIO
DECEMBER 1976 SCALE: 1"=100'

01-00-013-000-023