PPN 01-00-018-000-049

9588

PLOT PLAN

JOB No 74-167

SCHMIDT and Associates
Surveyors & Land Planners

SUBLOT
SUBDIVISION
OTHER PART OF BROWNHELM TOWNSHIP ORIGINAL LOT NO. 18

1-00-018-A

#9588

01-00-018-000

1-00-018A
018B

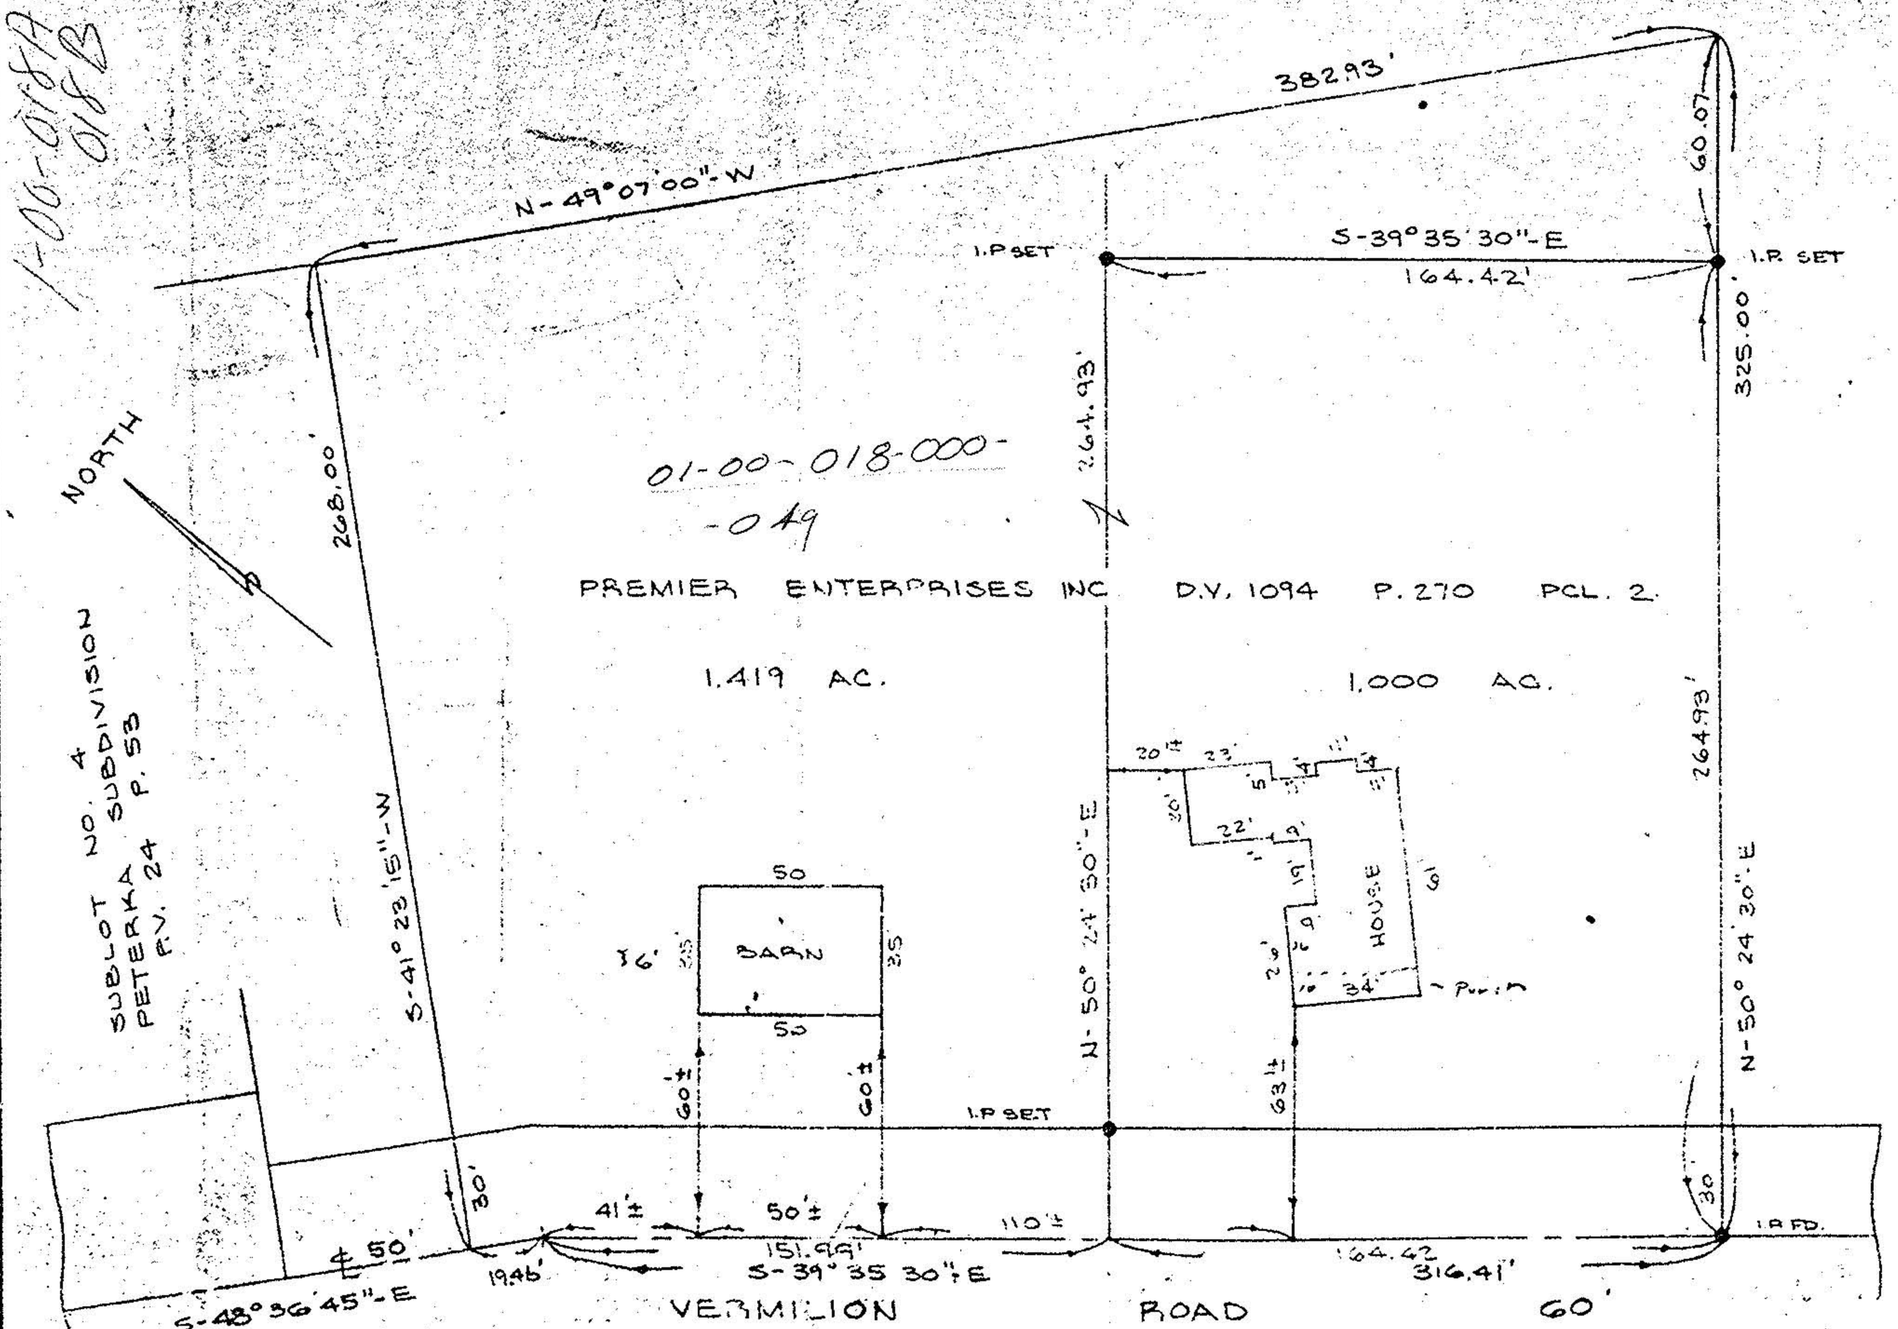

Prepared for:

Scale: 1" = 50'

Date: JUNE 27, 1974