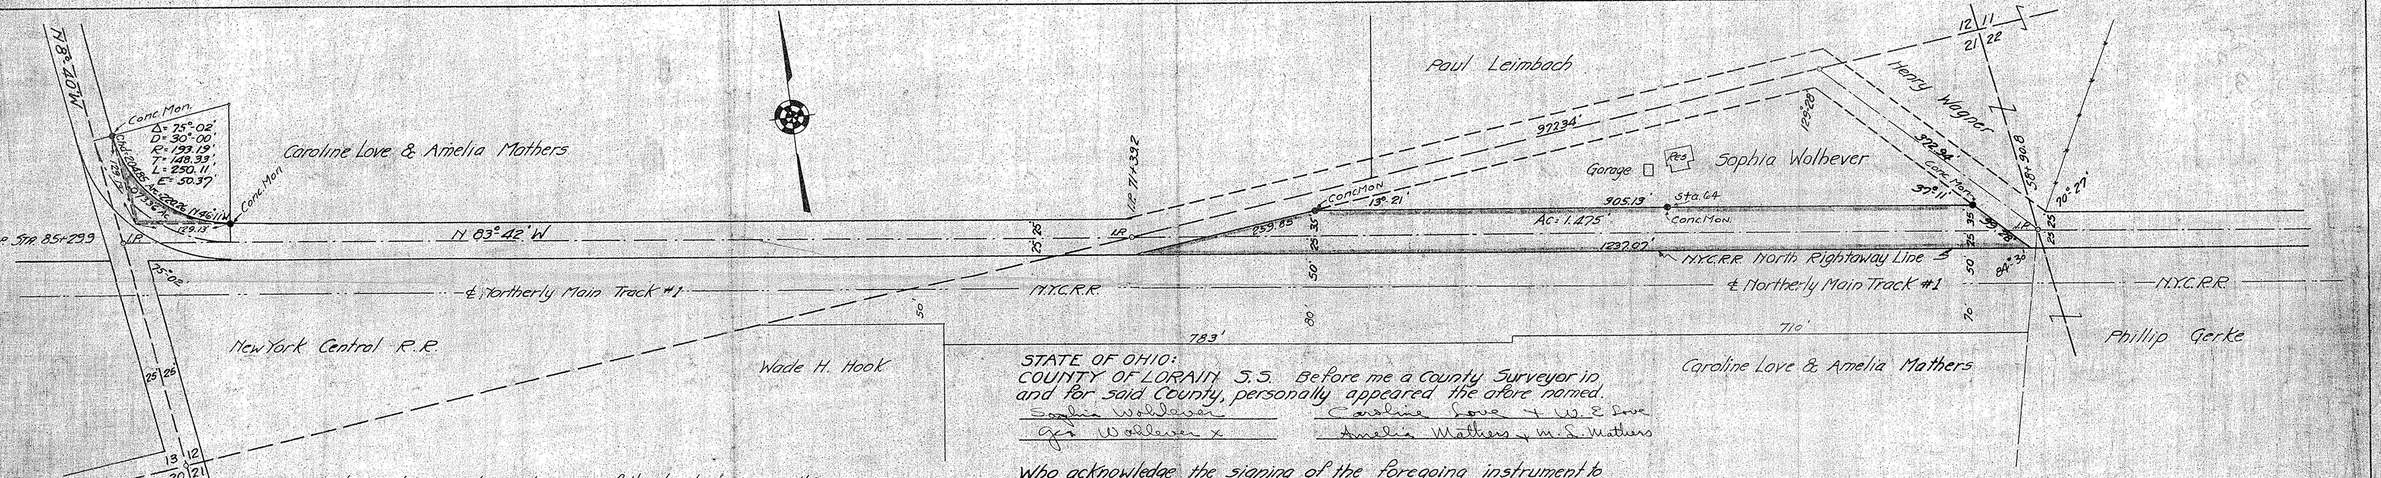

We the undersigned mortgagees of the land shown on this plat do hereby accept this dedication of the same and agree to release from the operation of the mortgage and the road shown in red shade.

We the undersigned owners in fee simple of the land shown on this plat do hereby dedicate to public use as a legal highway, the land show hereon in red shade.

Sophia Wolhever
George Wolhever X
Caroline Love
W. E. Love
Amelia Mathers
M. S. Mathers

STATE OF OHIO:
COUNTY OF LORAIN S.S. Before me a County Surveyor in and for said County, personally appeared the afore named.

Sophia Wolhever
Geo Wolhever X
Caroline Love & W. E. Love
Amelia Mathers & M. S. Mathers

Who acknowledge the signing of the foregoing instrument to be their free act and deed.

Signed this 6th day of June
County Surveyor.

The within dedication is hereby approved and accepted.

Lorain County Commissioners:
Date: June 9, 1932

P.P.N 01-00-021-000

DEDICATION PLAT
OF BROWNHELM STATION RD.
THROUGH PROPERTY OF
SOPHIA WOLHEVER & C. LOVE; A. MATHERS
O.L. NO. 21&12 BROWNHELM TWP.
LORAIN COUNTY - OHIO
SCALE 1 = 100 MARCH 1932

Book 162