FILE	GRANTOR	GRANTEE	TYPE	DATE	VOL.	PG.
A-1	W. LEIDHEISER et. al.	THE L.S.E. RY. CO.	WTY.	MAY 16,1903	90	479
A-2	OHIO EDISON CO.	STATE OF OHIO	EASE	JAN.27,1956	659	230 *

* HWY. EASEMENT

EDGEWATER-AXTEL

69 KV. TRANS. LINE PROPERTY
CITY OF LORAIN
LORAIN CO.
OHIO EDISON CO.

0 20 40 60 80 100 125 150 175 200

DY 654/323 -034

01-00-027-001-

P.P.N. 01-00-027-000-034

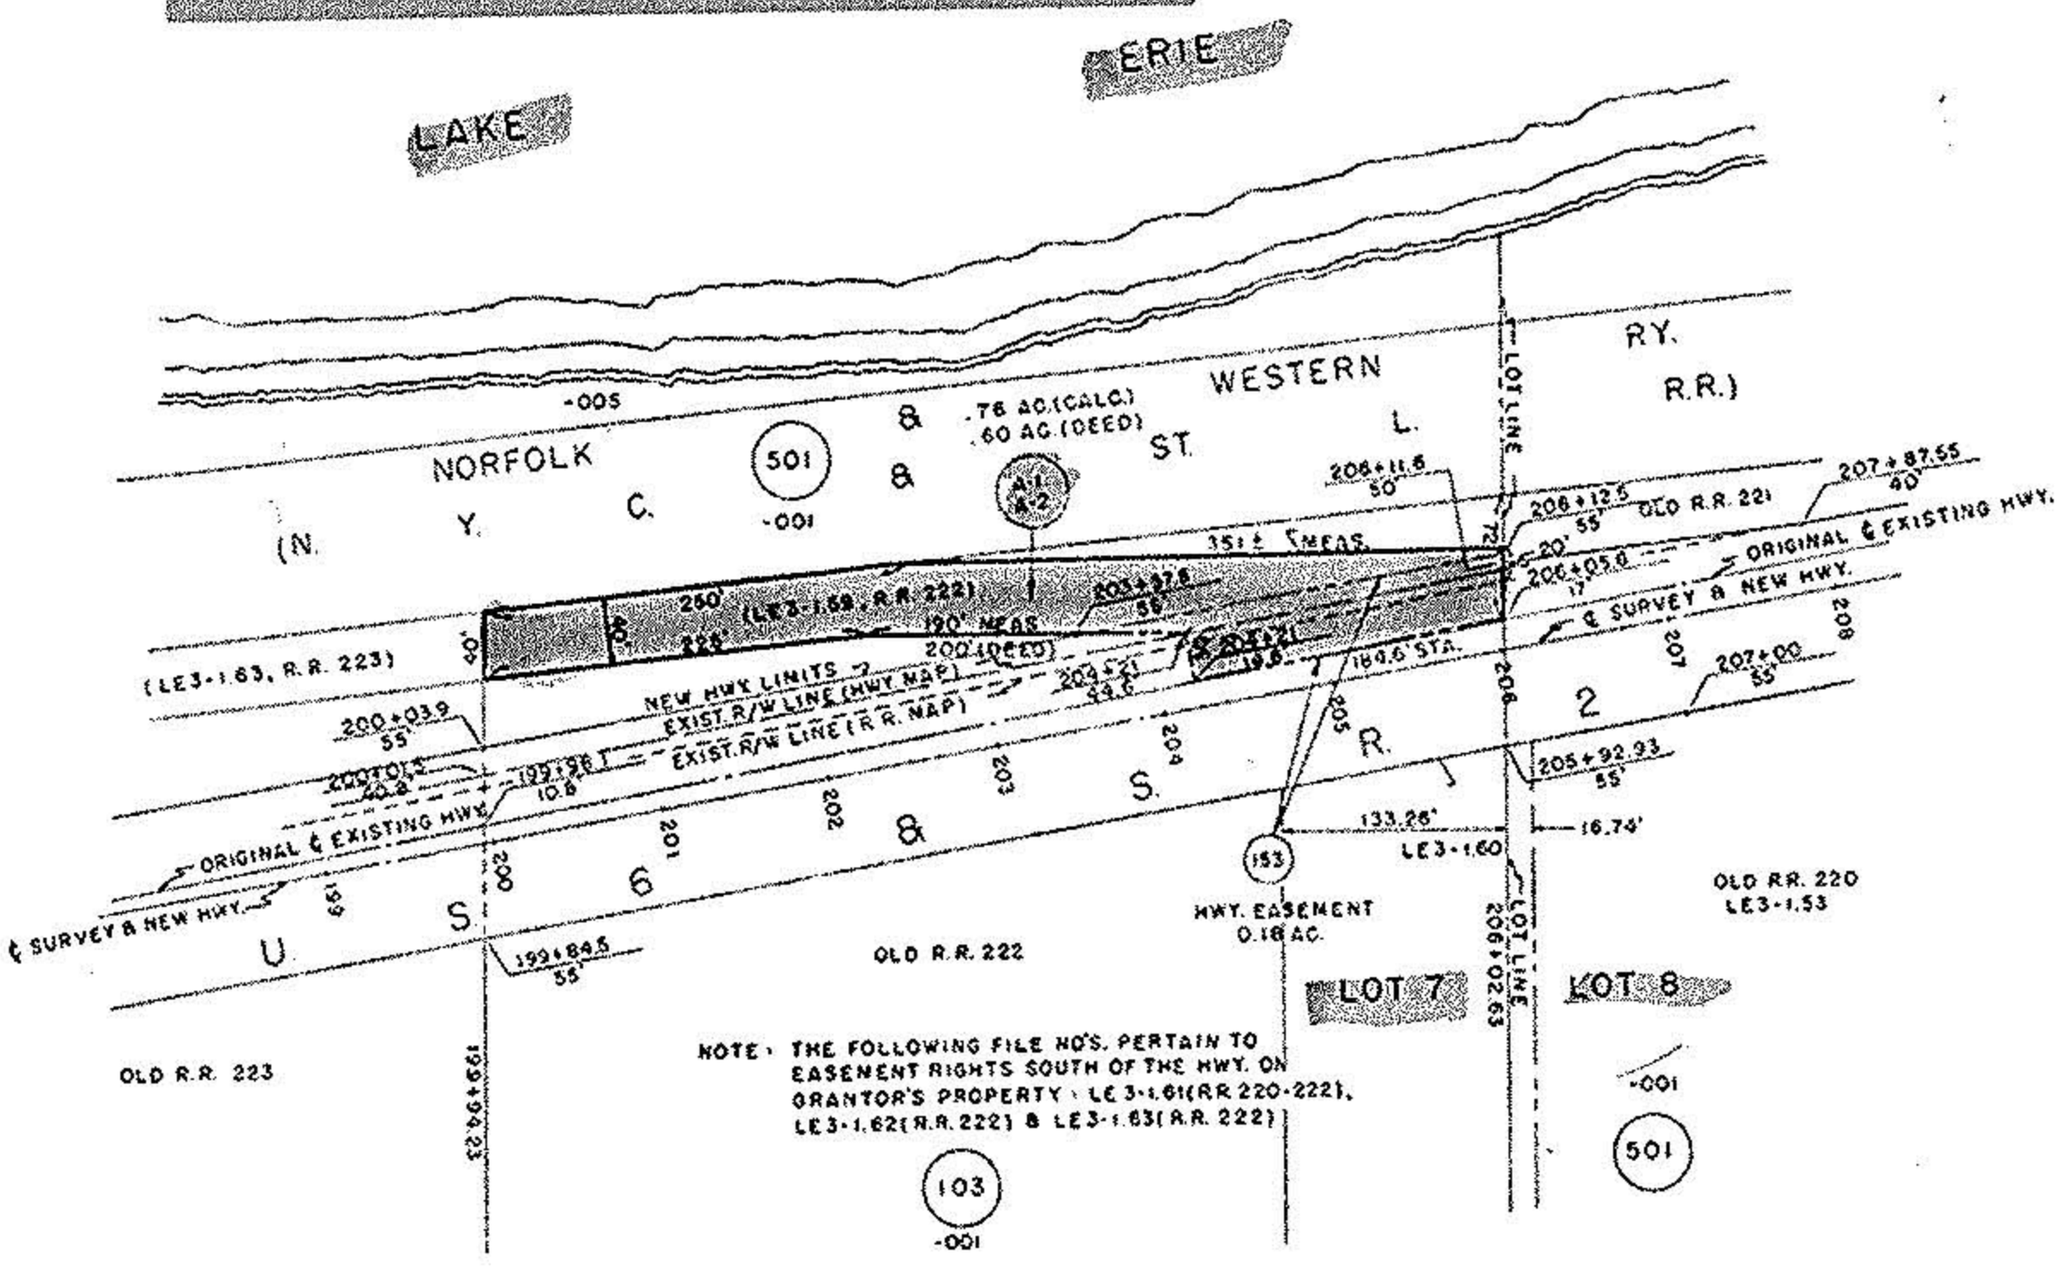

NOTE: THE FOLLOWING FILE NO'S. PERTAIN TO EASEMENT RIGHTS SOUTH OF THE HWY. ON GRANTOR'S PROPERTY: LE 3-1.61(RR 220-222), LE3-1.62(R.R. 222) & LE3-1.63(R.R. 222)

A-1: 0.76 AC. CALC.
A-2: 0.18 AC. HWY.
0.58 AC.

SITUATED T.6N.-R.19W., LOT 7,
BROWNHELM
TWP.
NOW CITY OF LORAIN

NOTE: PROPERTY PLAN REF.: DEED DESCRIPTION & THE L. S. E. RY. CO. PROFILE, SH. 21.
HWY. EASEMENT REF.: STATE OF OHIO HWY. MAP LOR-6-(0.00-1.75) R/W, SH. 144 OF 1.54, DTD. SEPT. 15, 1955

(000) DENOTES BLOCK NUMBER
-000 DENOTES PARCEL NUMBER

SEE LORAIN CO. AER-O-PLAT ATLAS, PG. 1-D.

LAKE ERIE DIVISION

JAN. 28,1964 RB
MAY 26,1965 Mgr. (REV.)
DEC. 9,1965 RB (REV.)
MAR. 25,1971 RB (REV.)
JAN. 12,1972 RB (REV.)
NOV. 6,1975 RB (REV.) CK 222

47:061