1-K

E. DALE FOWELL & JOYCE M. FOWELL D.V. 708 P. 2

#18976

01-00-059-000

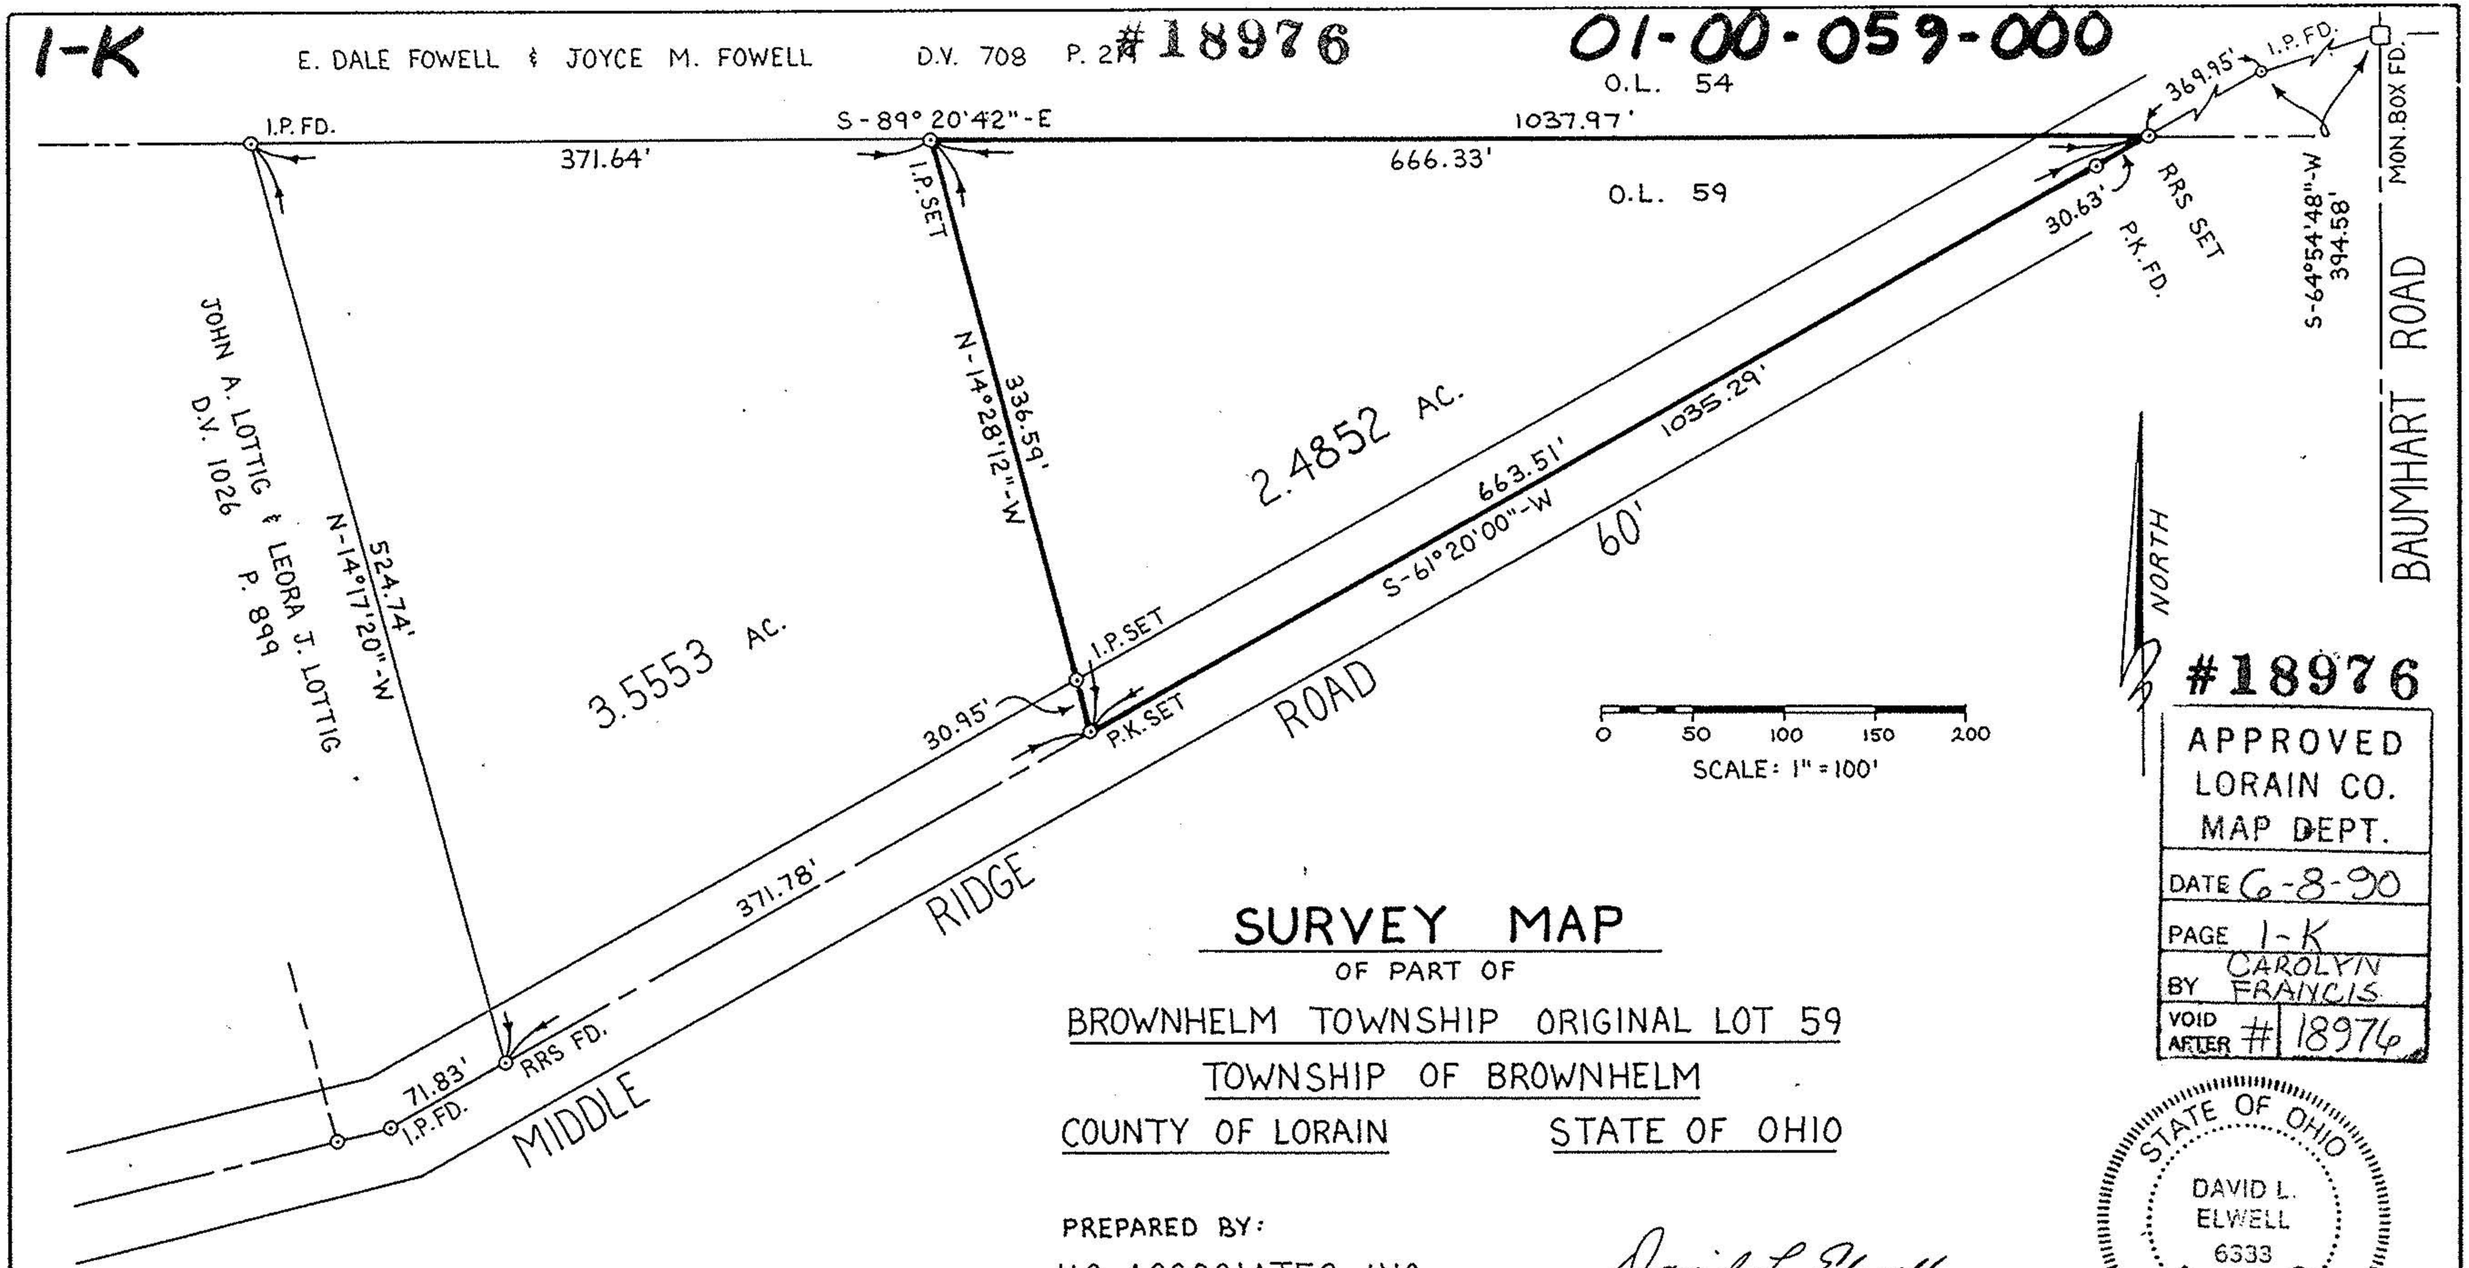

#18976

APPROVED
LORAIN CO.
MAP DEPT.
DATE 6-8-90
PAGE 1-K
BY CAROLYN FRANCIS
VOID AFTER # 18976

SURVEY MAP

OF PART OF

BROWNHELM TOWNSHIP ORIGINAL LOT 59

TOWNSHIP OF BROWNHELM

COUNTY OF LORAIN STATE OF OHIO

PREPARED BY:

KS ASSOCIATES INC.
ENGINEERS · SURVEYORS

David L. Elwell
DAVID L. ELWELL REG. SURV. # 6333
5-21-90

STATE OF OHIO
DAVID L. ELWELL
6333
REGISTERED
SURVEYOR

MAY 24, 1990
90-077