EASEMENTS TO ACQUIRE RIGHT-OF-WAY TO IMPROVE
MIDDLE RIDGE ROAD
BROWNHELM TOWNSHIP, O.L. 60

LAWRENCE V. McGLINCHY
LORAIN COUNTY ENGINEER

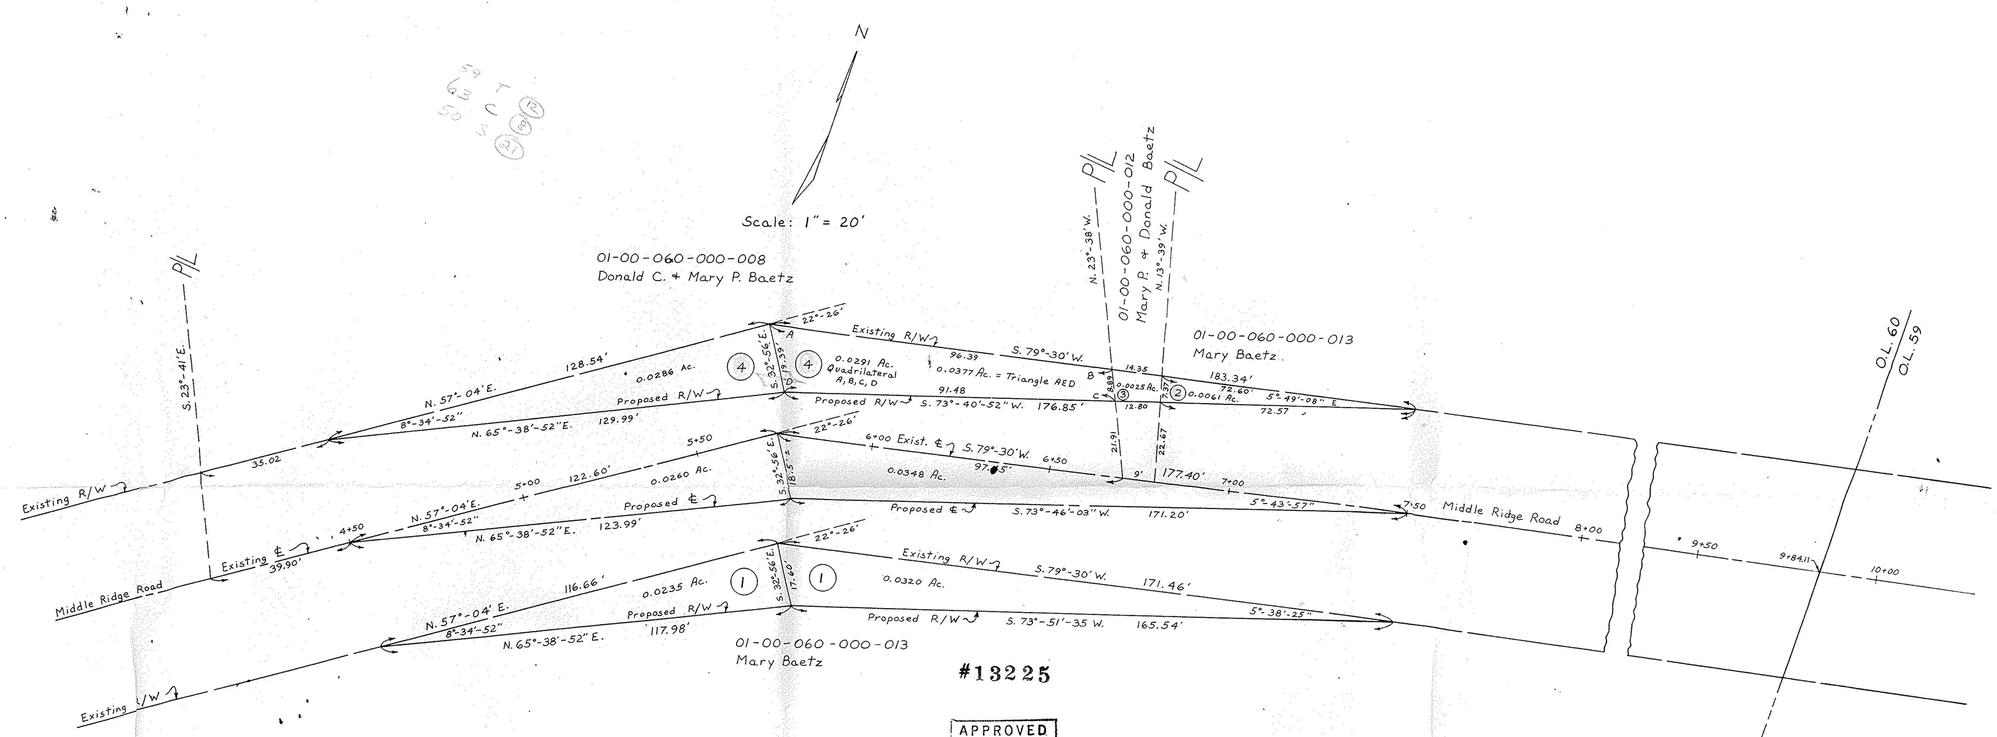

APPROVED
LORAIN CO.
MAP DEPT.
DATE 5-12-00
PAGE 1-K
BY T. McMai
VOID AFTER

P.P.N
01-00-060-000-013

EASEMENTS TO ACQUIRE RIGHT-OF-WAY TO IMPROVE
MIDDLE RIDGE ROAD
BROWNHELM TOWNSHIP, O.L. 60
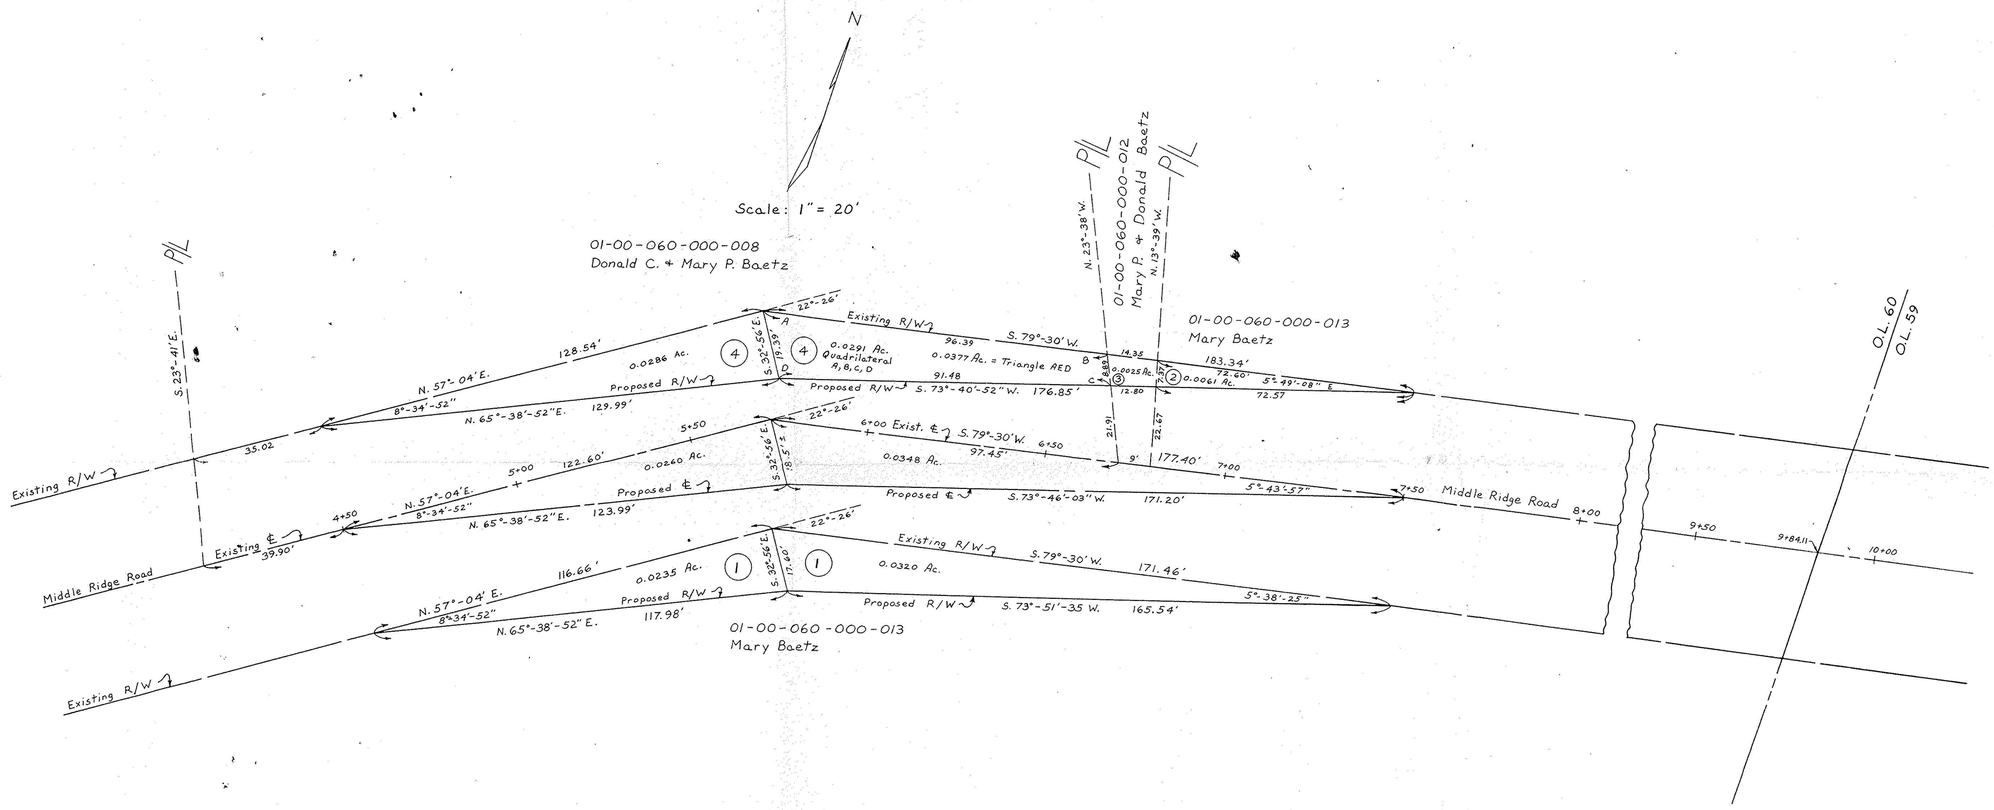
LAWRENCE V. McGLINCHY
LORAIN COUNTY ENGINEER