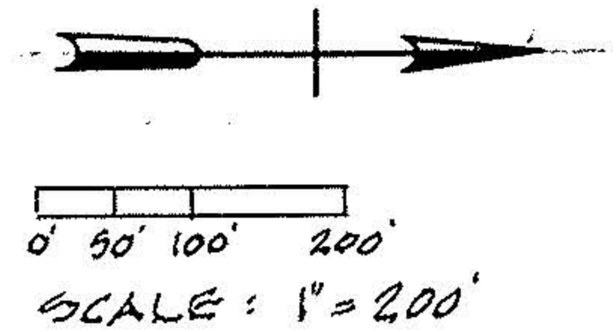

APPROVED
LORAIN CO.
MAP DEPT.

DATE 12-30-91

PAGE 1-I

BY CAROLYN FRANCIS

VOID AFTER # 19733

19738

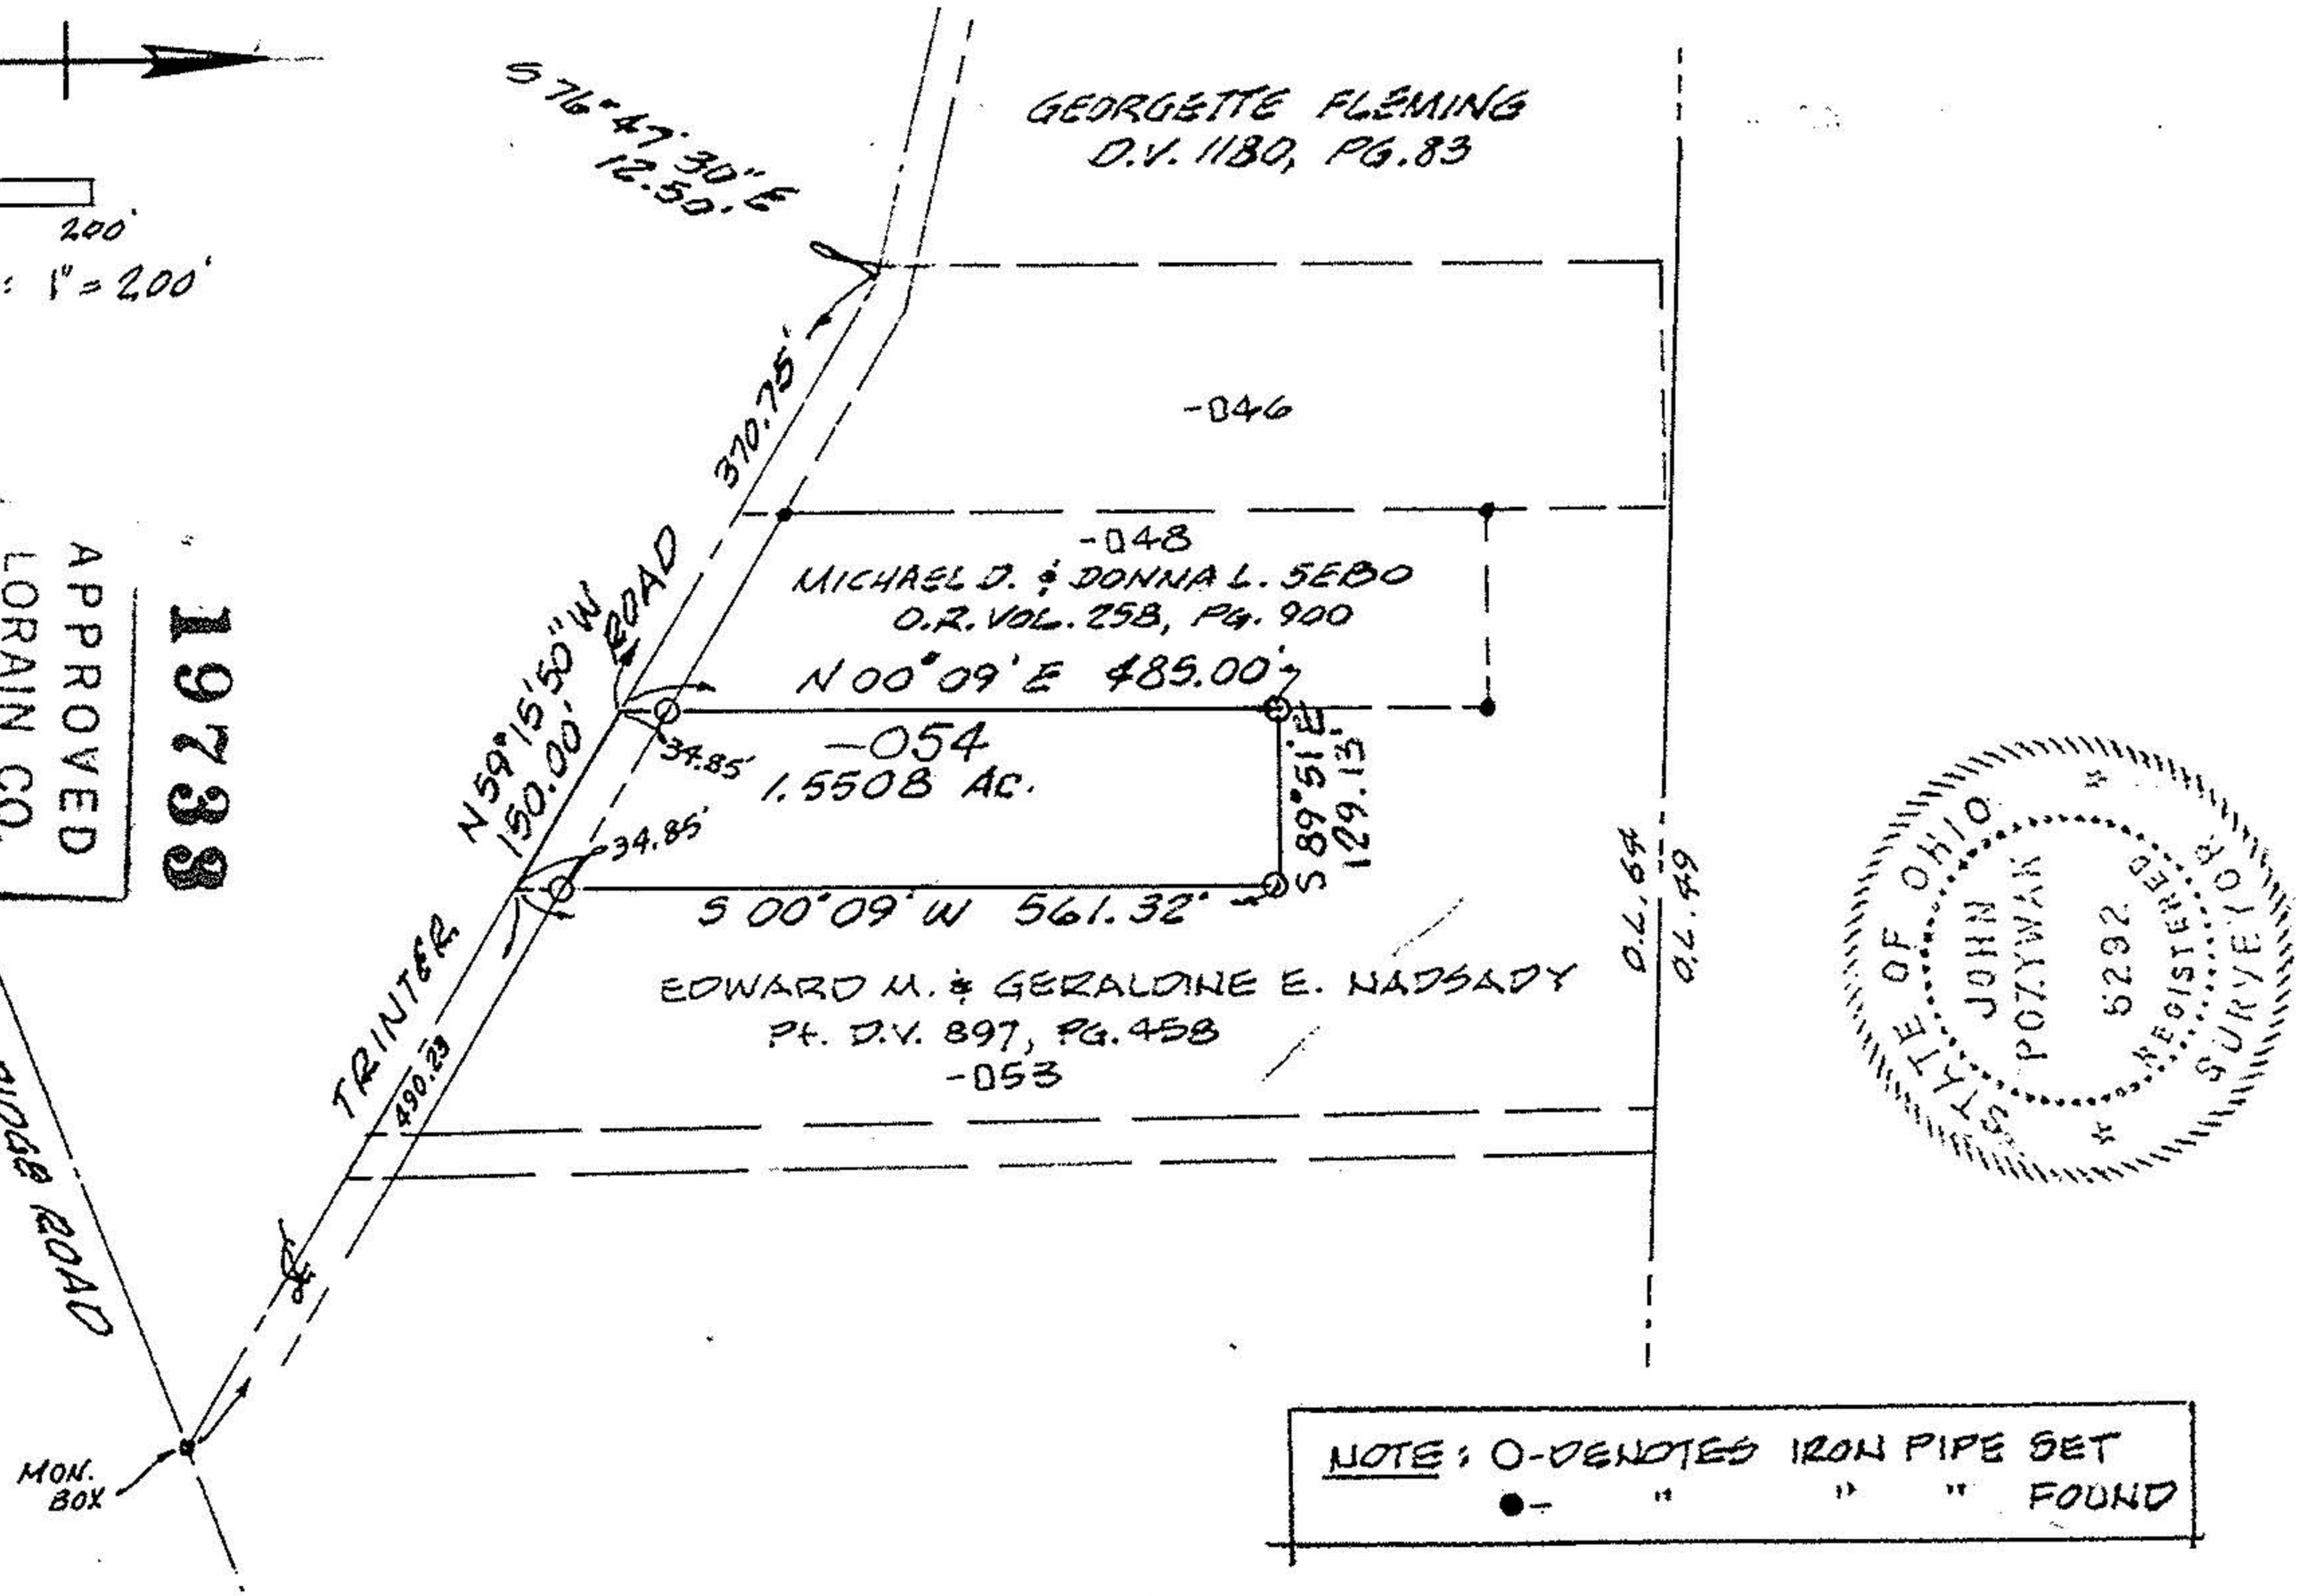

NOTE: O-DENOTES IRON PIPE SET
●- " " " FOUND

PROPOSED PARCEL SPLIT

PREPARED FOR DAVID McKINNEY

PART of ORIGINAL BROWNHELM TWP. LOT No. 64

TOWNSHIP of BROWNHELM, LORAIN COUNTY, OHIO

REF: SPLIT OUT FROM PP # 01-00-064-000-053

K.E. McCARTNEY & ASSOCIATES

ENGINEERS - SURVEYORS

ELYRIA, OHIO

NOVEMBER, 1991 #913691