ALL METES AND BOUNDS DATA SHOWN ON THE RESIDUAL LANDS PARCEL HAS BEEN TRANSCRIBED FROM DEED VOLUME 1399 PAGE 421 TOGETHER WITH A PLAT OF "SURVEY FOR GERALD AND HAZEL B. ANCHOR" DATED AUGUST 18, 1988 AND PREPARED BY WILLIAM B. BARTON, REGISTERED SURVEYOR NO. 4438 AND IS NOT A RESULT OF AN ACTUAL FIELD SURVEY BY NORMAN R. HURA.

THE LOCATION OF THE VERMILION RIVER SHOWN HEREON HAS BEEN TRANSCRIBED FROM ABOVE PLAT

NOTE A — IRON PIN REFERRED TO AS THE SOUTHEAST CORNER OF ORIGINAL BROWNHELM TOWNSHIP GORE LOT NO. 26 IN DEED VOLUME 1399 PAGE 421

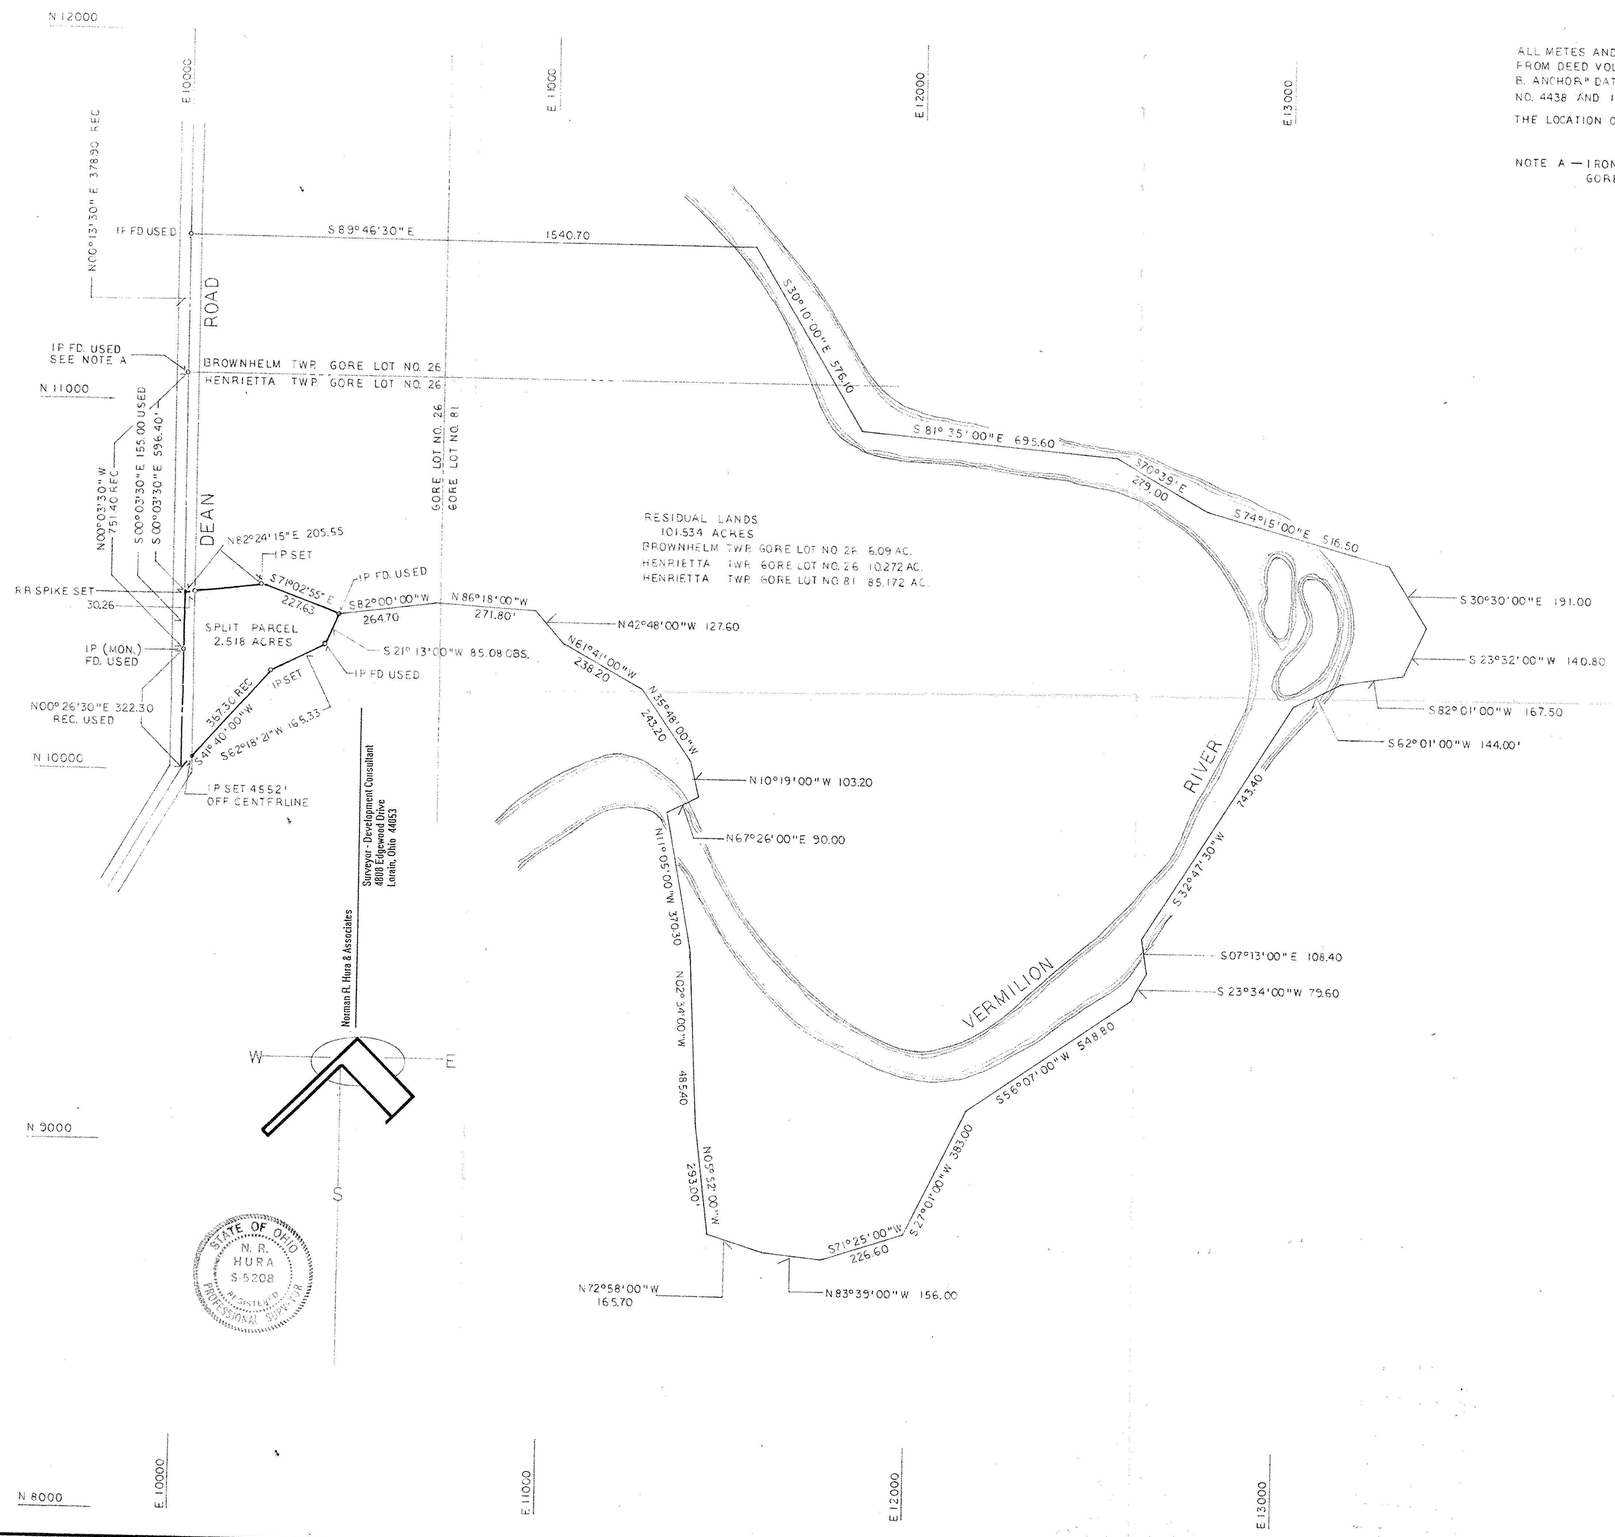

SCALE 1" = 200'-0"
MAY 1996

PRN 01-20-026-000-009
08-20-026-000-001

PART OF ORIGINAL HENRIETTA TOWNSHIP GORE LOT NO. 26

PLAT OF LOT SPLIT

MELINDA O'TOOLE

#21935

APPROVED
LORAIN CO.
MAP DEPT.
DATE 10-10-96
PAGE 8-A
BY
VOID AFTER 21935