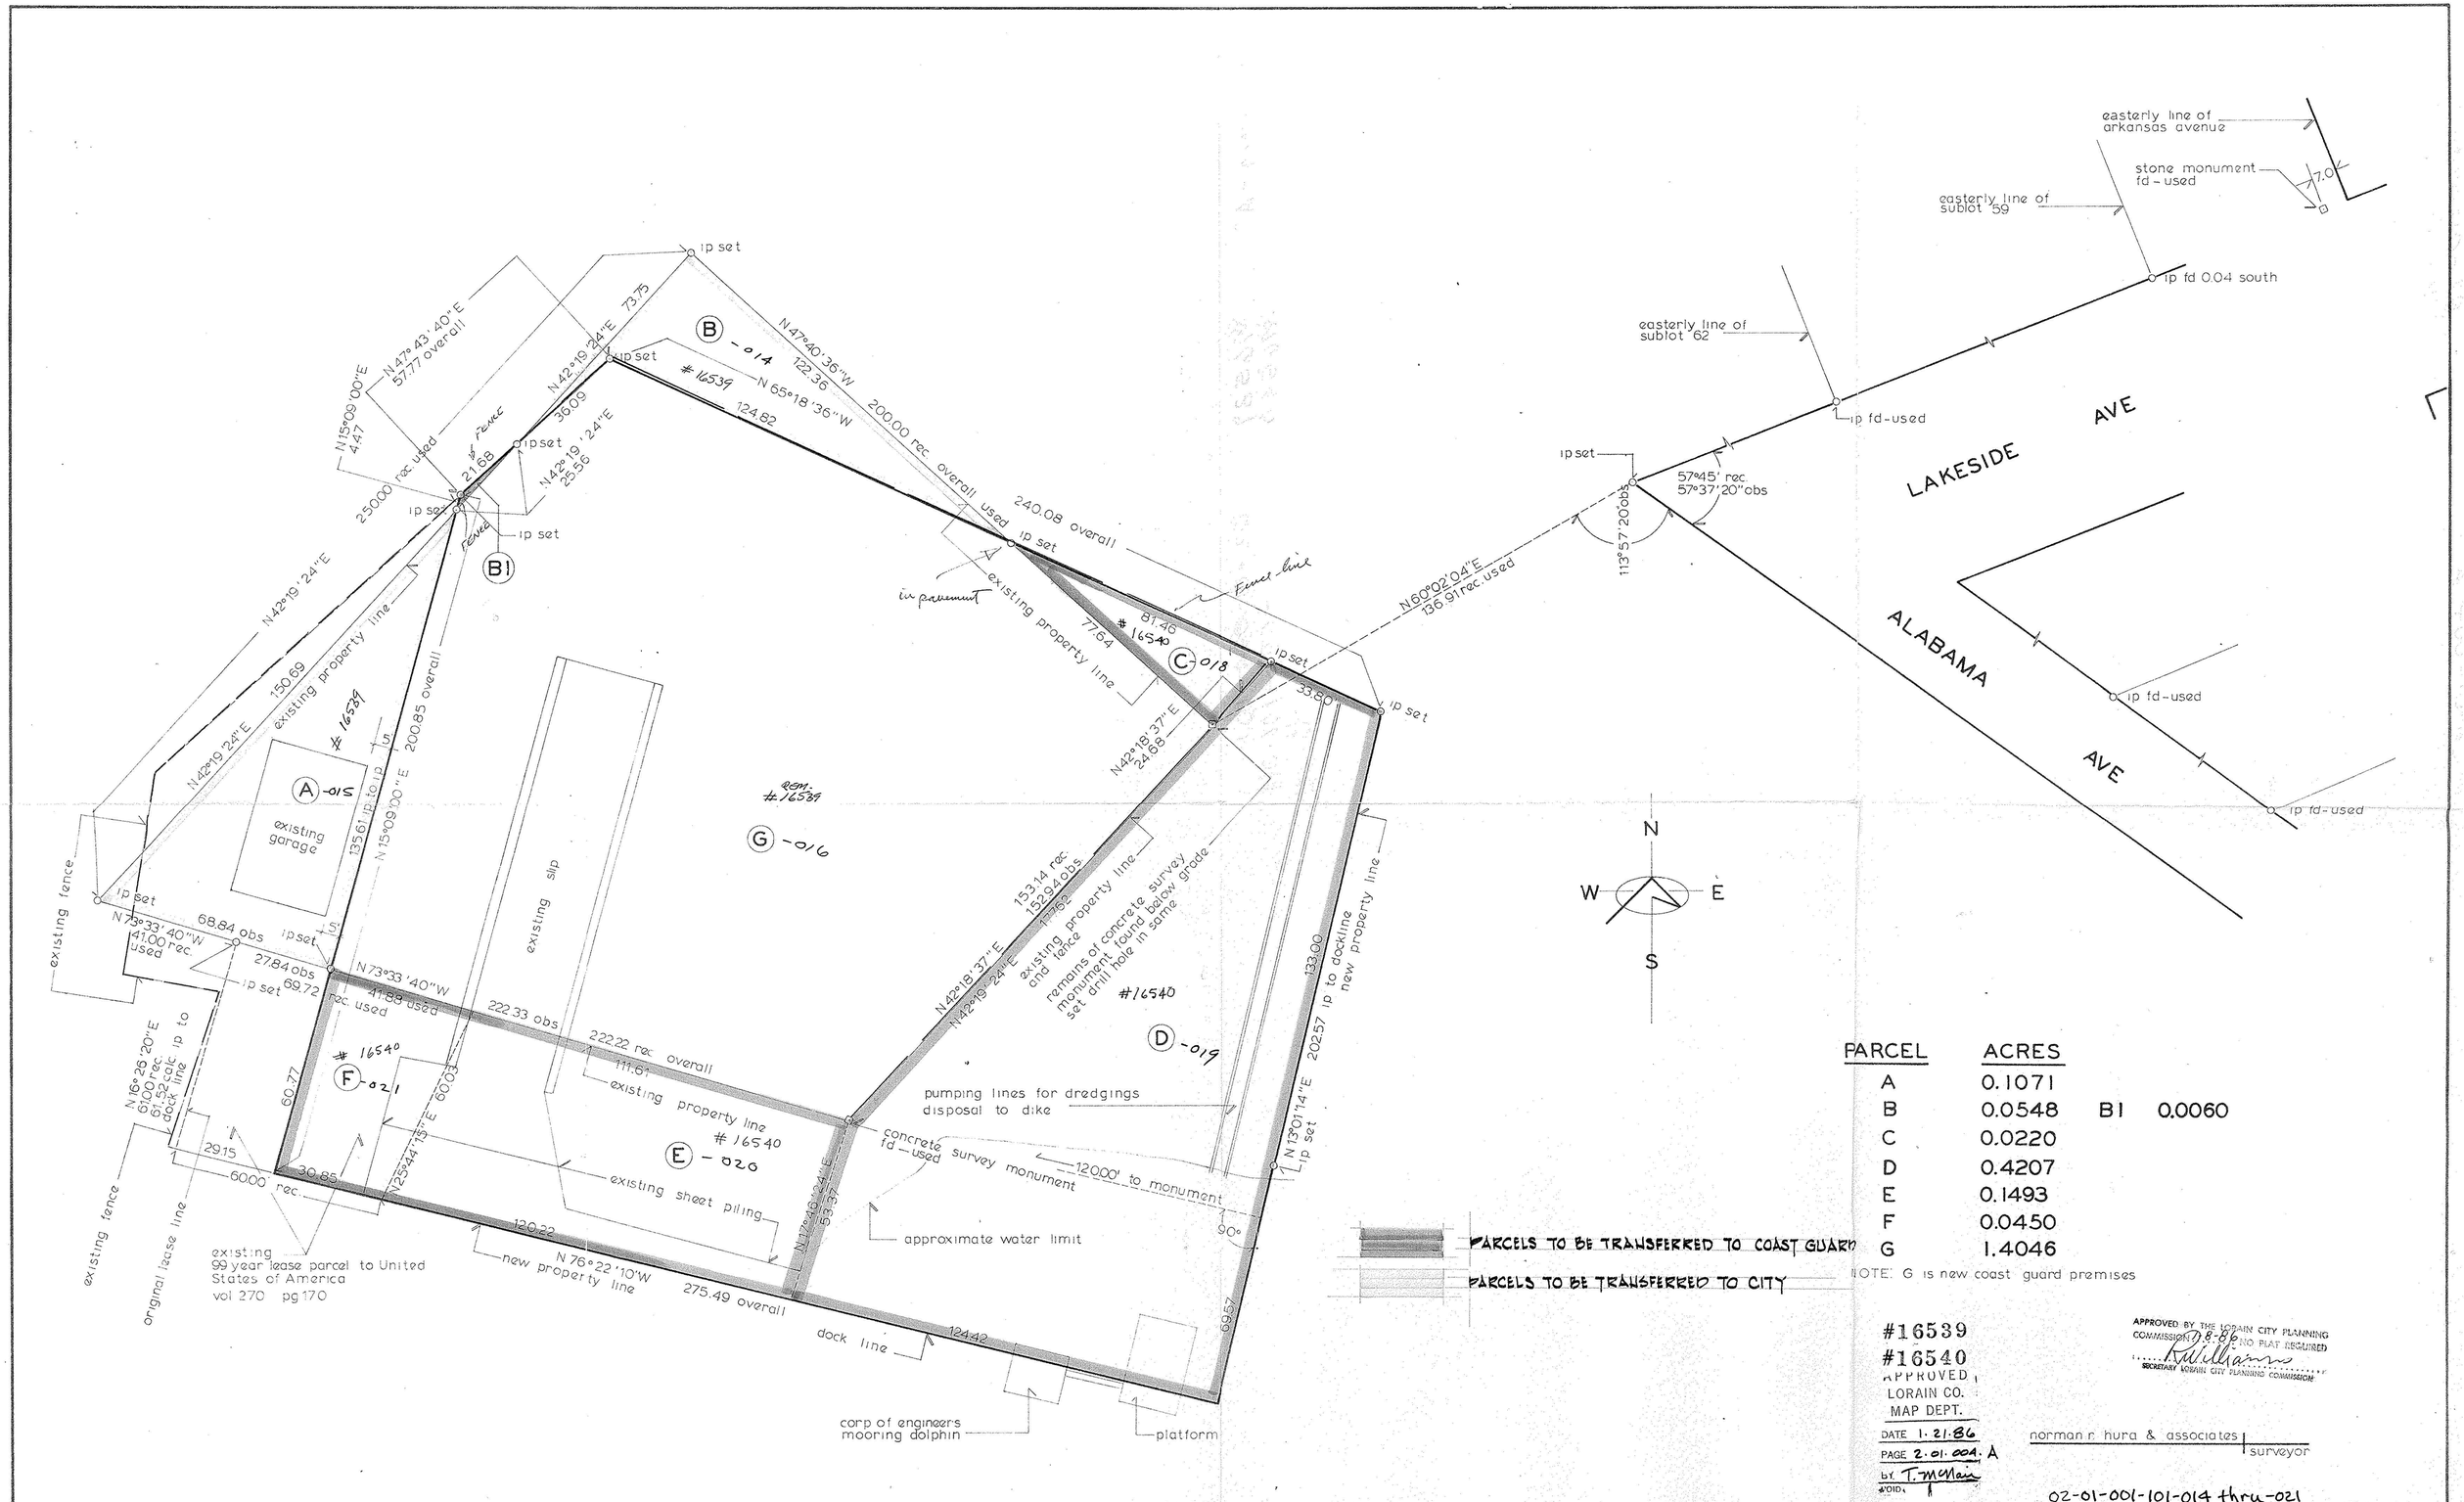

PARCEL	ACRES		
A	0.1071		
B	0.0548	B1	0.0060
C	0.0220		
D	0.4207		
E	0.1493		
F	0.0450		
G	1.4046		

PARCELS TO BE TRANSFERRED TO COAST GUARD

PARCELS TO BE TRANSFERRED TO CITY

NOTE: G is new coast guard premises

#16539
#16540
APPROVED
LORAIN CO.
MAP DEPT.
DATE 1·21·86
PAGE 2·01·004·A
BY T. McMain
VOID

APPROVED BY THE LORAIN CITY PLANNING COMMISSION 7-8-86 NO PLAT REQUIRED
K. Williams
SECRETARY LORAIN CITY PLANNING COMMISSION

norman r. hura & associates | surveyor

02-01-001-101-014 thru-021

STATE OF OHIO N. R. HURA S-5208 REGISTERED SURVEYOR

UNITED STATES COAST GUARD NINTH DISTRICT	PLAT OF SURVEY INDICATING ENCROACHMENTS AND LAND PARCELS TO BE EXCHANGED WITH CITY OF LORAIN	SCALE 1" = 20'·0" AUGUST 1983