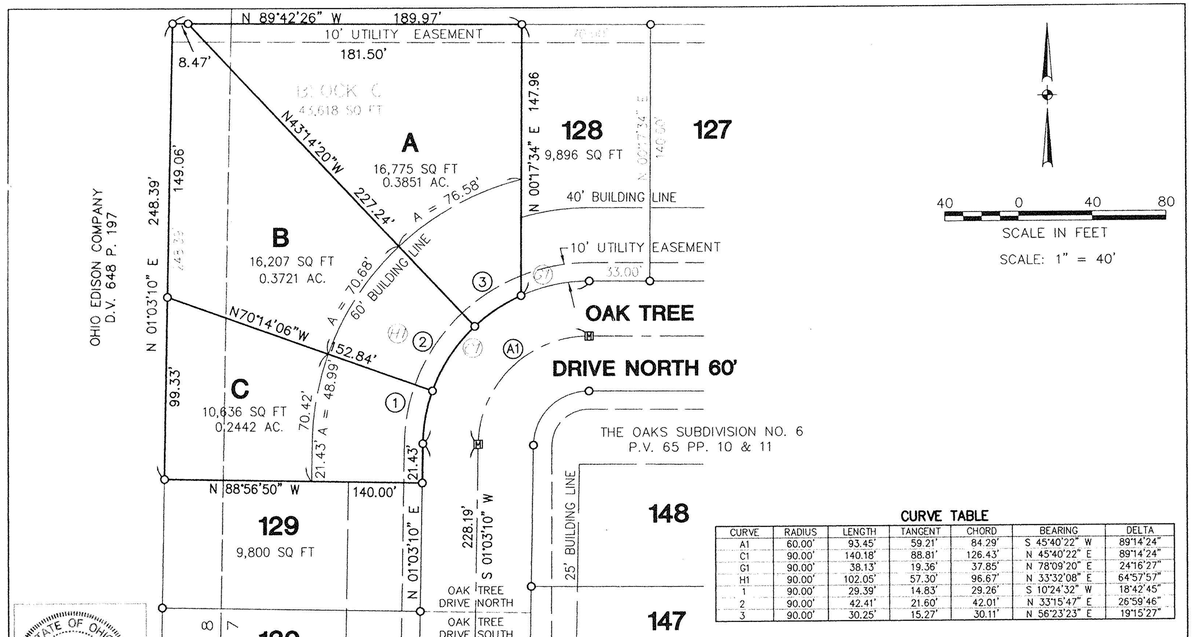

40 0 40 80

SCALE IN FEET

SCALE: 1" = 40'

CURVE TABLE

CURVE	RADIUS	LENGTH	TANGENT	CHORD	BEARING	DELTA
A1	60.00'	93.45'	59.21'	84.29'	S 45°40'22" W	89°14'24"
C1	90.00'	140.18'	88.81'	126.43'	N 45°40'22" E	89°14'24"
G1	90.00'	38.13'	19.36'	37.85'	N 78°09'20" E	24°16'27"
H1	90.00'	102.05'	57.30'	96.67'	N 33°32'08" E	64°57'57"
1	90.00'	29.39'	14.83'	29.26'	S 10°24'32" W	18°42'45"
2	90.00'	42.41'	21.60'	42.01'	N 33°15'47" E	26°59'46"
3	90.00'	30.25'	15.27'	30.11'	N 56°23'23" E	19°15'27"

David L. Elwell

DAVID L. ELWELL, REGISTERED SURVEYOR NO. 6333

KS ASSOCIATES
424 Middle Avenue
P.O. Box 569
Elyria, Ohio 44036
Phone (440) 329-6517
Fax (440) 324-0023
mailroom@ksassoc.com
www.ksassoc.com

SURVEY MAP
OF "BLOCK C" IN
THE OAKS SUBDIVISION NO. 6 - P.V. 65 PP. 10 & 11
CITY OF LORAIN COUNTY OF LORAIN STATE OF OHIO
DATE: APRIL 6, 2000

JOB NO. 92413-BCR

DWG. NAME O-PCL01

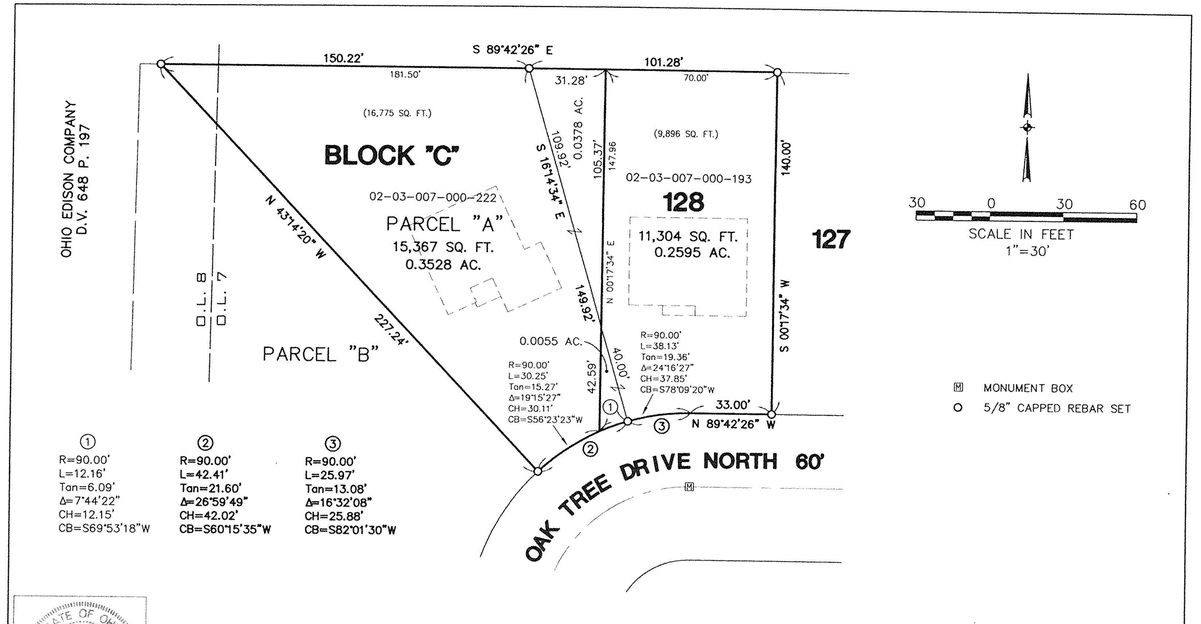

30 0 30 60

SCALE IN FEET
1"=30'

① R=90.00' L=12.16' Tan=6.09' Δ=7°44'22" CH=12.15' CB=S69°53'18"W

② R=90.00' L=42.41' Tan=21.60' Δ=26°59'49" CH=42.02' CB=S60°15'35"W

③ R=90.00' L=25.97' Tan=13.08' Δ=16°32'08" CH=25.88' CB=S82°01'30"W

M MONUMENT BOX

O 5/8" CAPPED REBAR SET

David L. Elwell

DAVID L. ELWELL, REGISTERED SURVEYOR NO. 6333

KS ASSOCIATES
424 Middle Avenue
P.O. Box 569
Elyria, Ohio 44036
Phone (440) 329-6517
Fax (440) 324-0023
mailroom@ksassoc.com
www.ksassoc.com

SURVEY MAP
OF PART OF "BLOCK C" & SUBLOT 128 IN
THE OAKS SUBDIVISION NO. 6 - P.V. 65 PP. 10 & 11
CITY OF LORAIN COUNTY OF LORAIN STATE OF OHIO
DATE: AUGUST 8, 2001

JOB NO. 92413-HCX

DWG. NAME 128SPLIT