# EASEMENTS TO ACQUIRE RIGHT-OF-WAY TO IMPROVE
# MIDDLE RIDGE ROAD
## BROWNHELM TOWNSHIP, O.L. 60
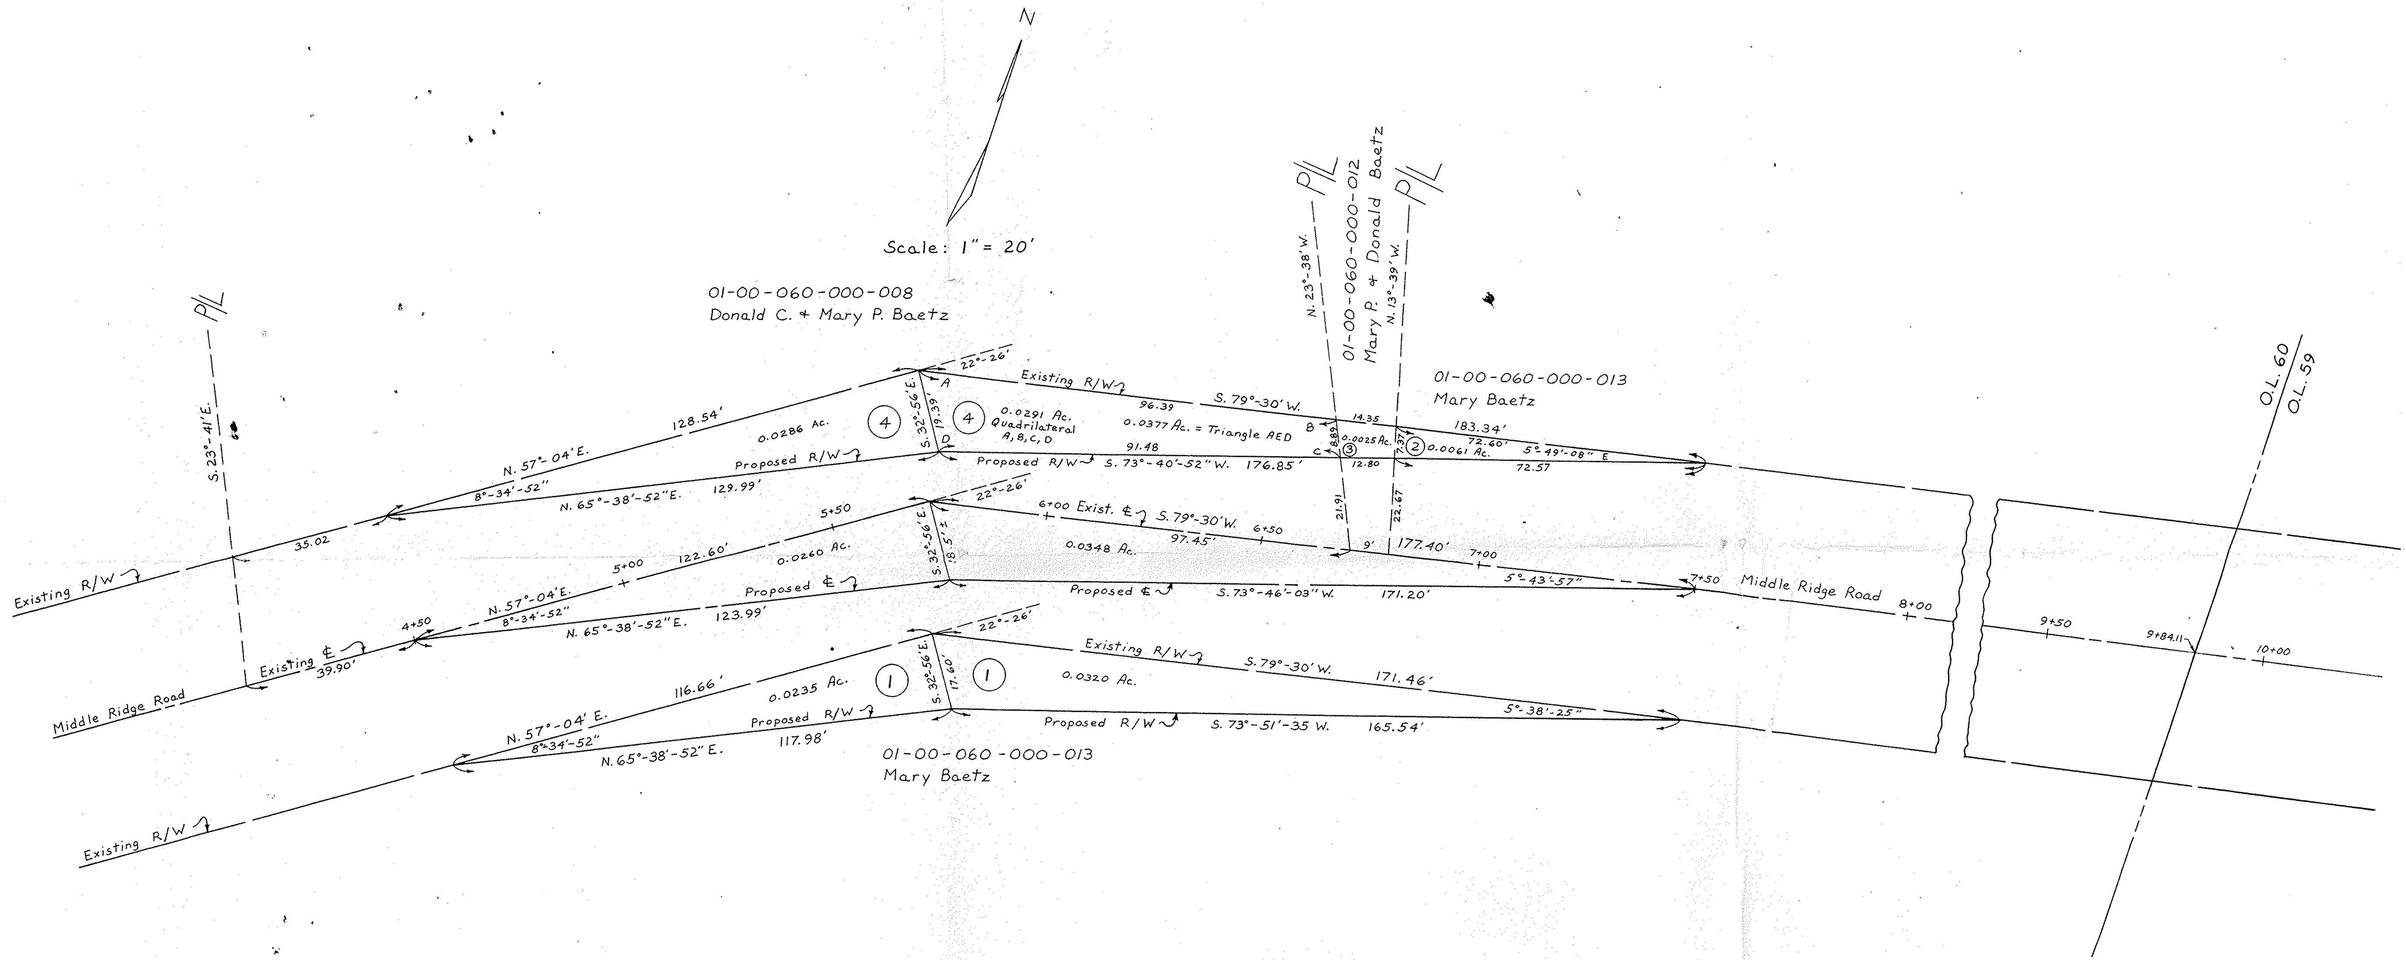
**LAWRENCE V. McGLINCHY**
LORAIN COUNTY ENGINEER