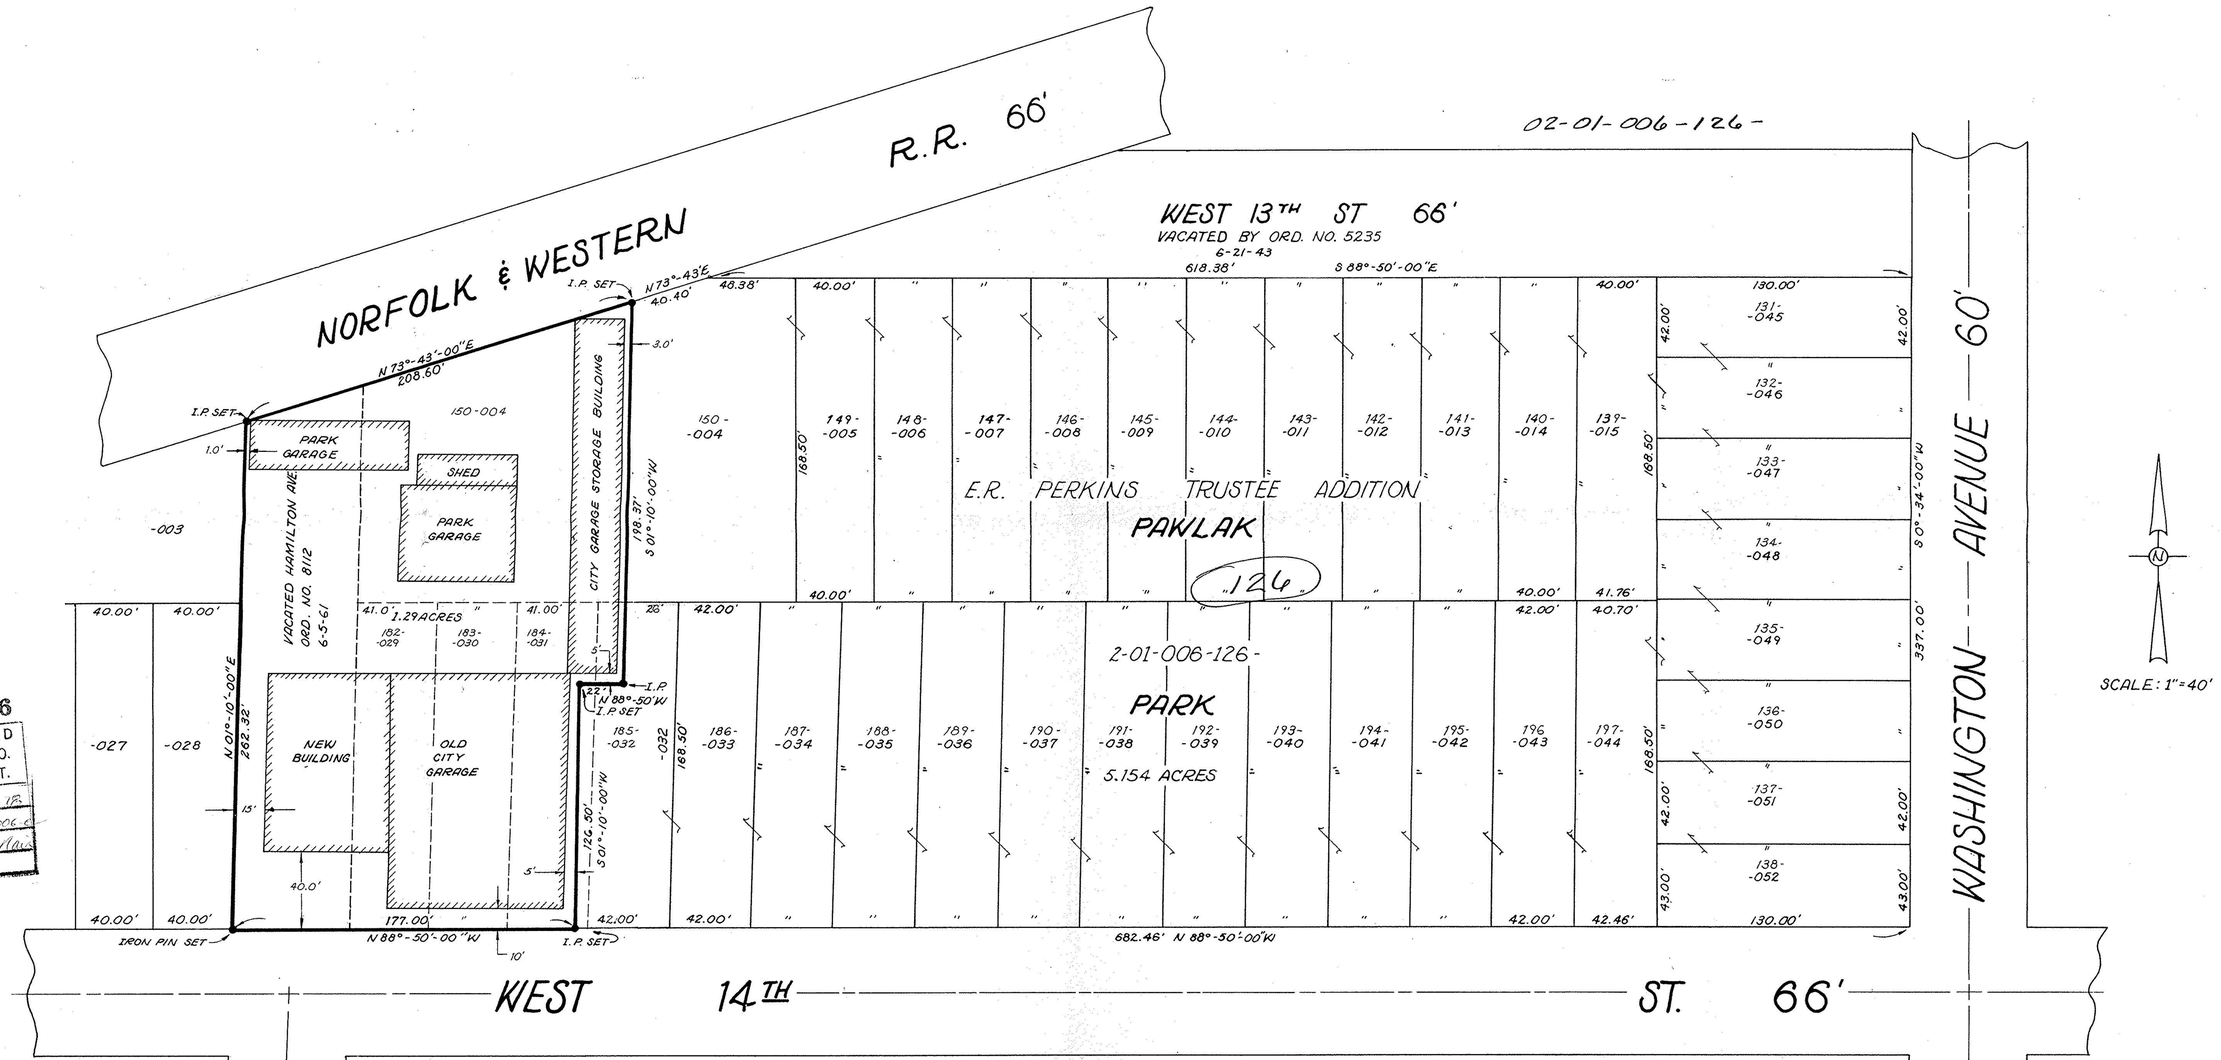

#12106
APPROVED
LORAIN CO.
MAP DEPT.
DATE 10-9-18
PAGE 02-006-
BY
VOID AFTER

STATE OF OHIO
PAUL R. SHUSTER
6545
REGISTERED
SURVEYOR

SURVEY MAP PAWLAK PARK and OLD CITY GARAGE

02-01-006

MS-G-53

DRAWN BY: E. VELA