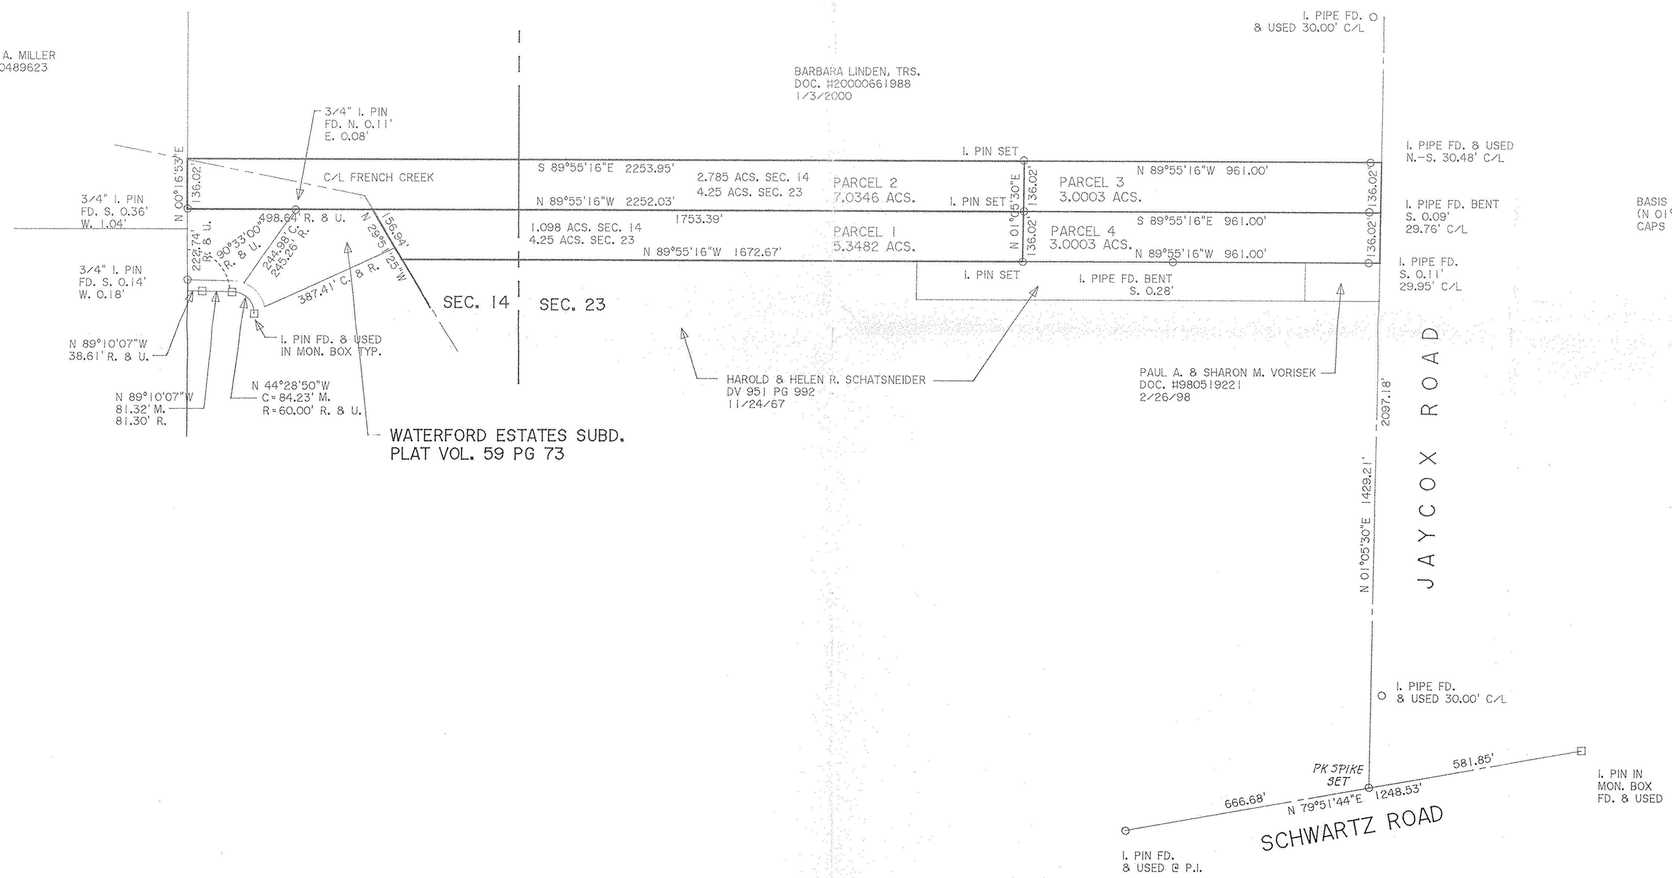

200 0 200 400 600
GRAPHIC SCALE - FEET

N

DIMENSIONS SHOWN ON THIS PLAT ARE EXPRESSED IN FEET AND DECIMAL PARTS THEREOF, ALL BEARINGS ARE TO AN ASSUMED MERIDIAN AND ARE USED TO INDICATE ANGLES ONLY. PERMANENT MONUMENTS WERE FOUND OR SET AT ALL POINTS INDICATED HEREON, ALL OF WHICH I CERTIFY TO BE CORRECT.

THOMAS A. SIMON
REG. PROFESSIONAL SURVEYOR
NO. S-7775

BASIS OF BEARINGS IS THE CENTERLINE OF JAYCOX ROAD (N 01°05'30"E). IRON PINS SET ARE 5/8" DIAMETER, 30" LONG WITH PLASTIC CAPS "T. SIMON, S-7775".

#00639
APPROVED
LORAIN CO.
MAP DEPT.
DATE 1/4/01
MAPS A-00-014-D
A-00-023-AEB
BY T. SPILLMAN
JOB NUMBER 00639

PLAT OF SURVEY AND SPLIT
FOR

JAMES AND JUDITH KESKE
MASA MATSUNAGA
AND
LORAIN COUNTY METRO PARKS

BEING KNOWN AS PARTS OF SECTIONS 14 AND 23
IN AVON TOWNSHIP

CITY OF AVON COUNTY OF LORAIN
STATE OF OHIO

SEPTEMBER, 2000 SCALE: 1" = 200'

THOMAS SIMON & ASSOCIATES, INC.
PROFESSIONAL LAND SURVEYORS

COBBLESTONE CORNER PROFESSIONAL CENTER
39049 CENTER RIDGE ROAD
NORTH RIDGEVILLE, OHIO 44039
(440) 327-2925
FAX 327-2964

JOB NO. 2000-044