JOB NO. 97039

NOTE:
R = RECORD
U = USED

50 0 50 100
SCALE IN FEET
SCALE: 1" = 50'

NOTE: BEARINGS ARE TO AN ASSUMED MERIDIAN AND ARE TO BE USED TO DENOTE ANGLES ONLY

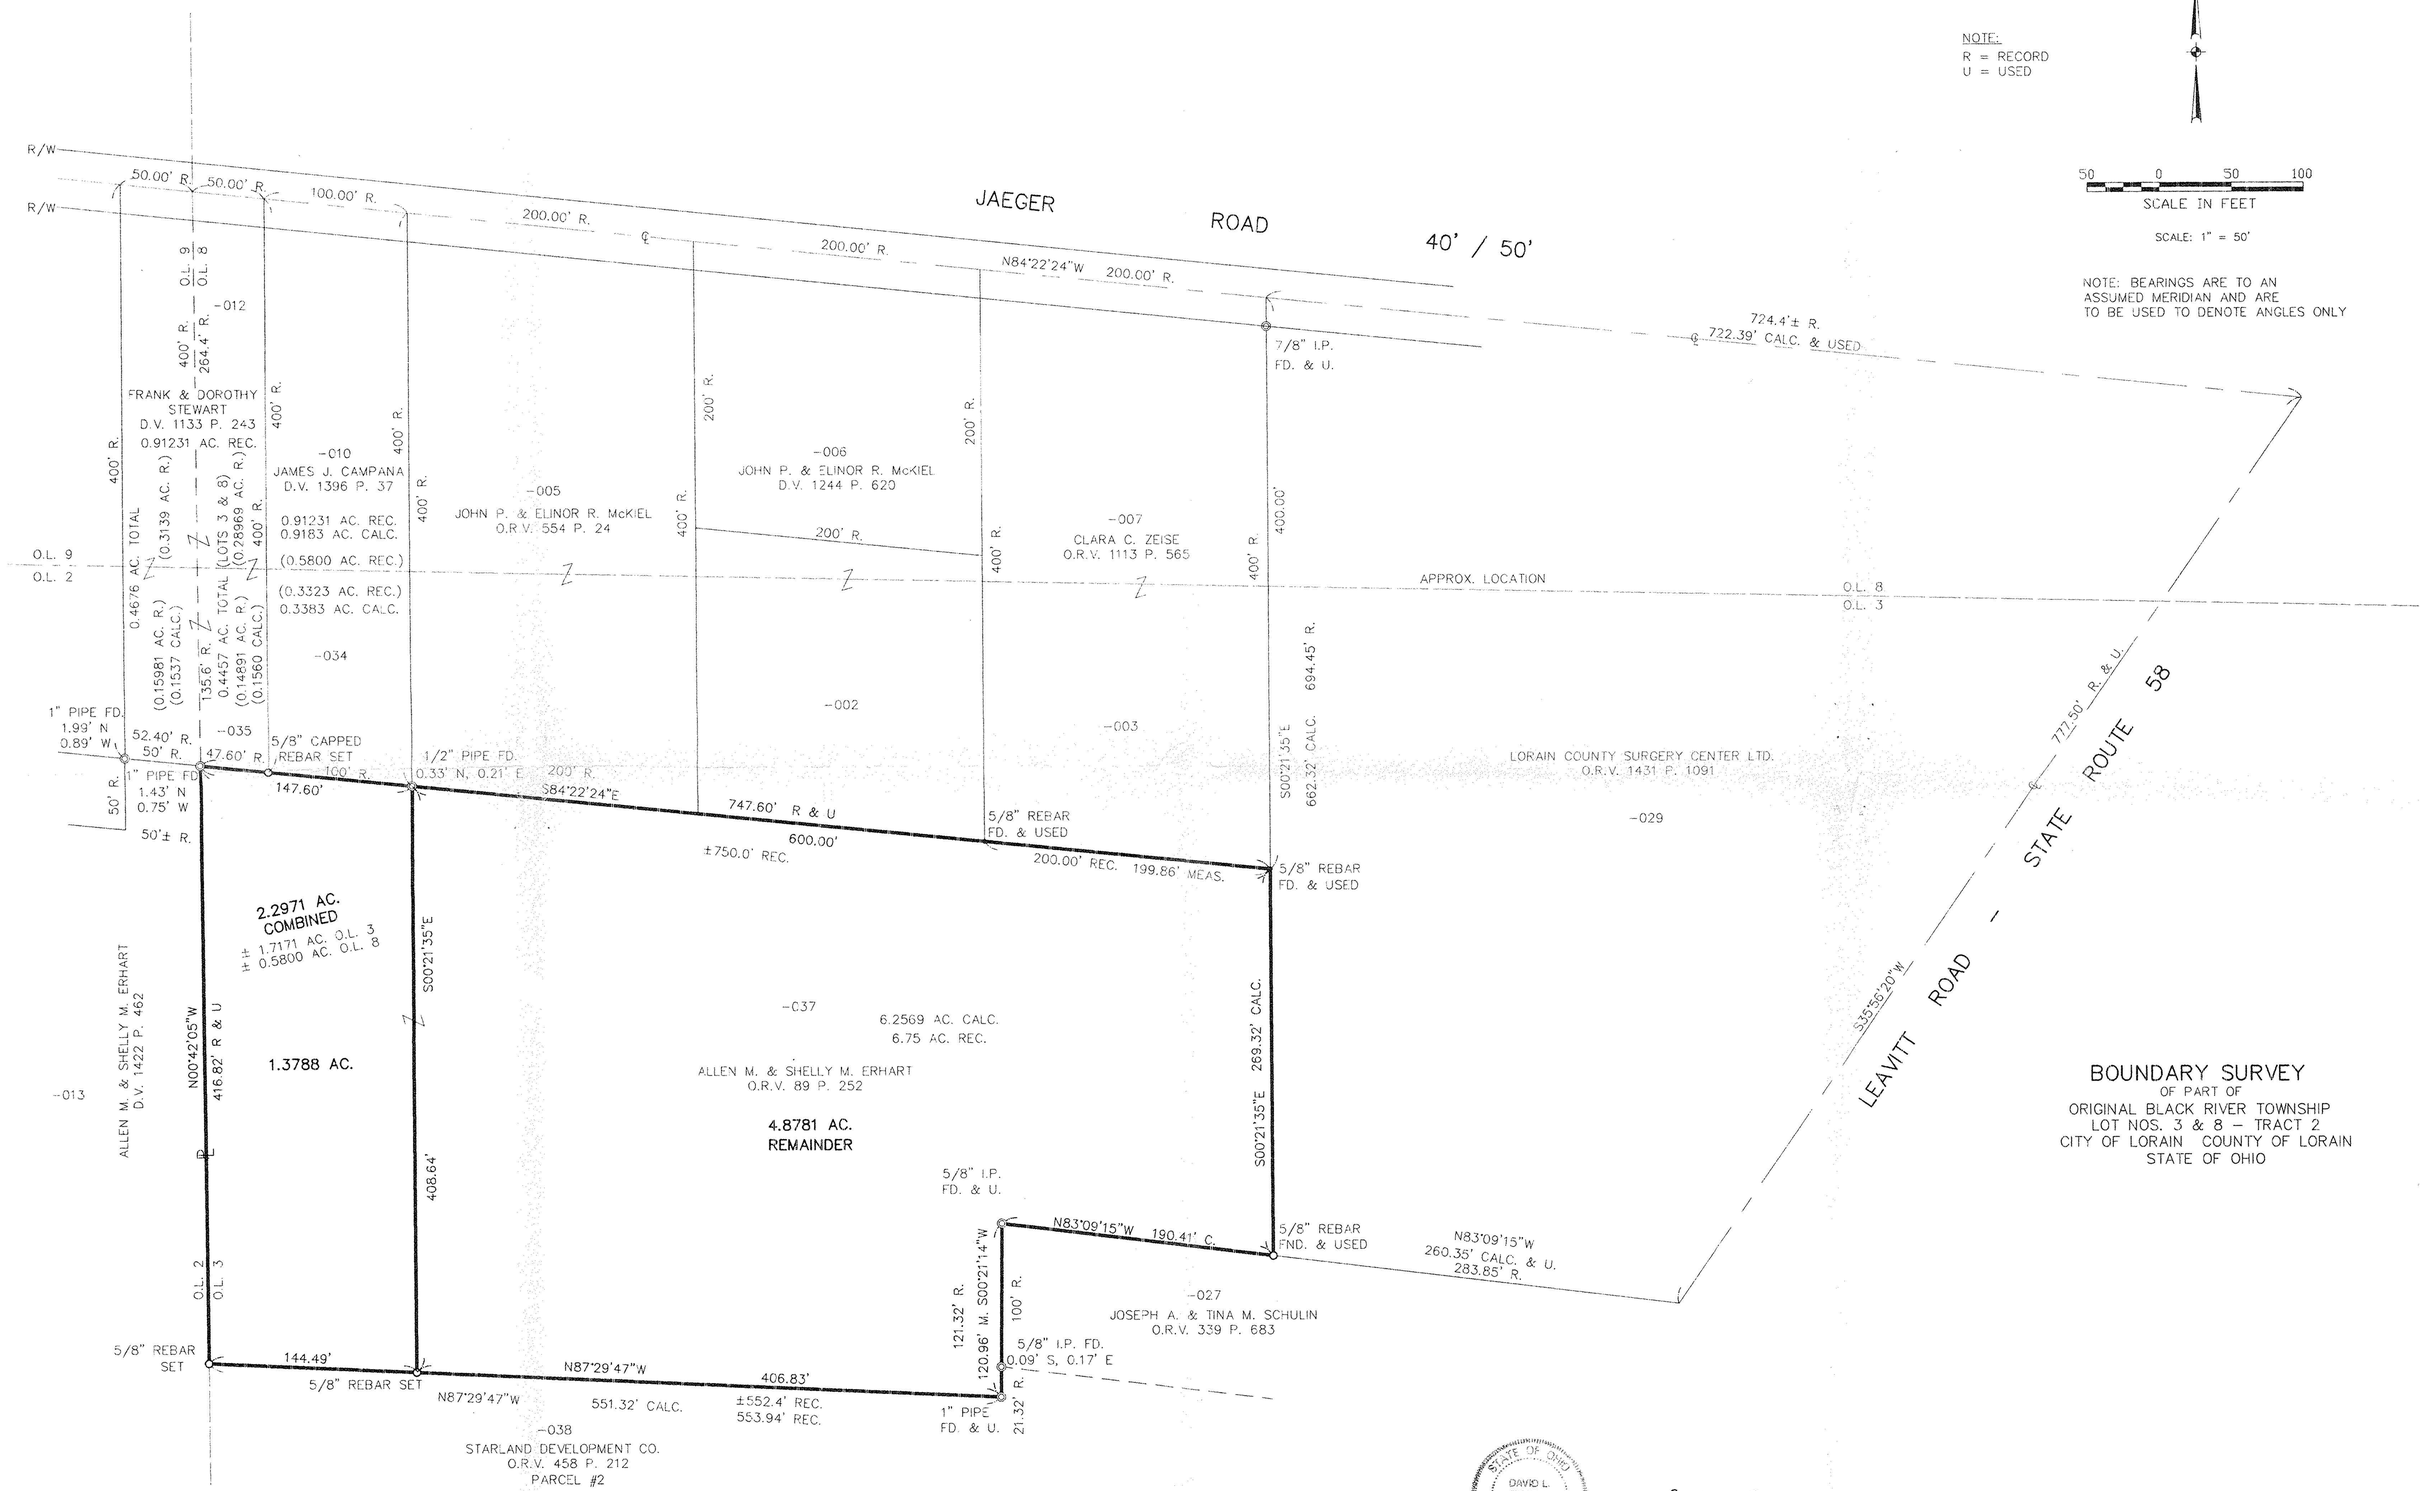

BOUNDARY SURVEY

OF PART OF
ORIGINAL BLACK RIVER TOWNSHIP
LOT NOS. 3 & 8 – TRACT 2
CITY OF LORAIN COUNTY OF LORAIN
STATE OF OHIO

STATE OF OHIO
DAVID L. ELWELL
6333
REGISTERED
SURVEYOR

David L. Elwell
DAVID L. ELWELL REG. SURVEYOR NO. 6333
5-21-97

KS ASSOCIATES, INC.
ENGINEERS/SURVEYORS
424 Middle Avenue
P.O. Box 89
Elyria, Ohio 44036
PHONE: (216) 322-6317 FAX: (216) 284-0323

L:\97039\DWGS\0-SURV01