norman r. hura & associates

development consultants
4808 edgewood drive
lorain, ohio 44053

02-02-007-109

#19469

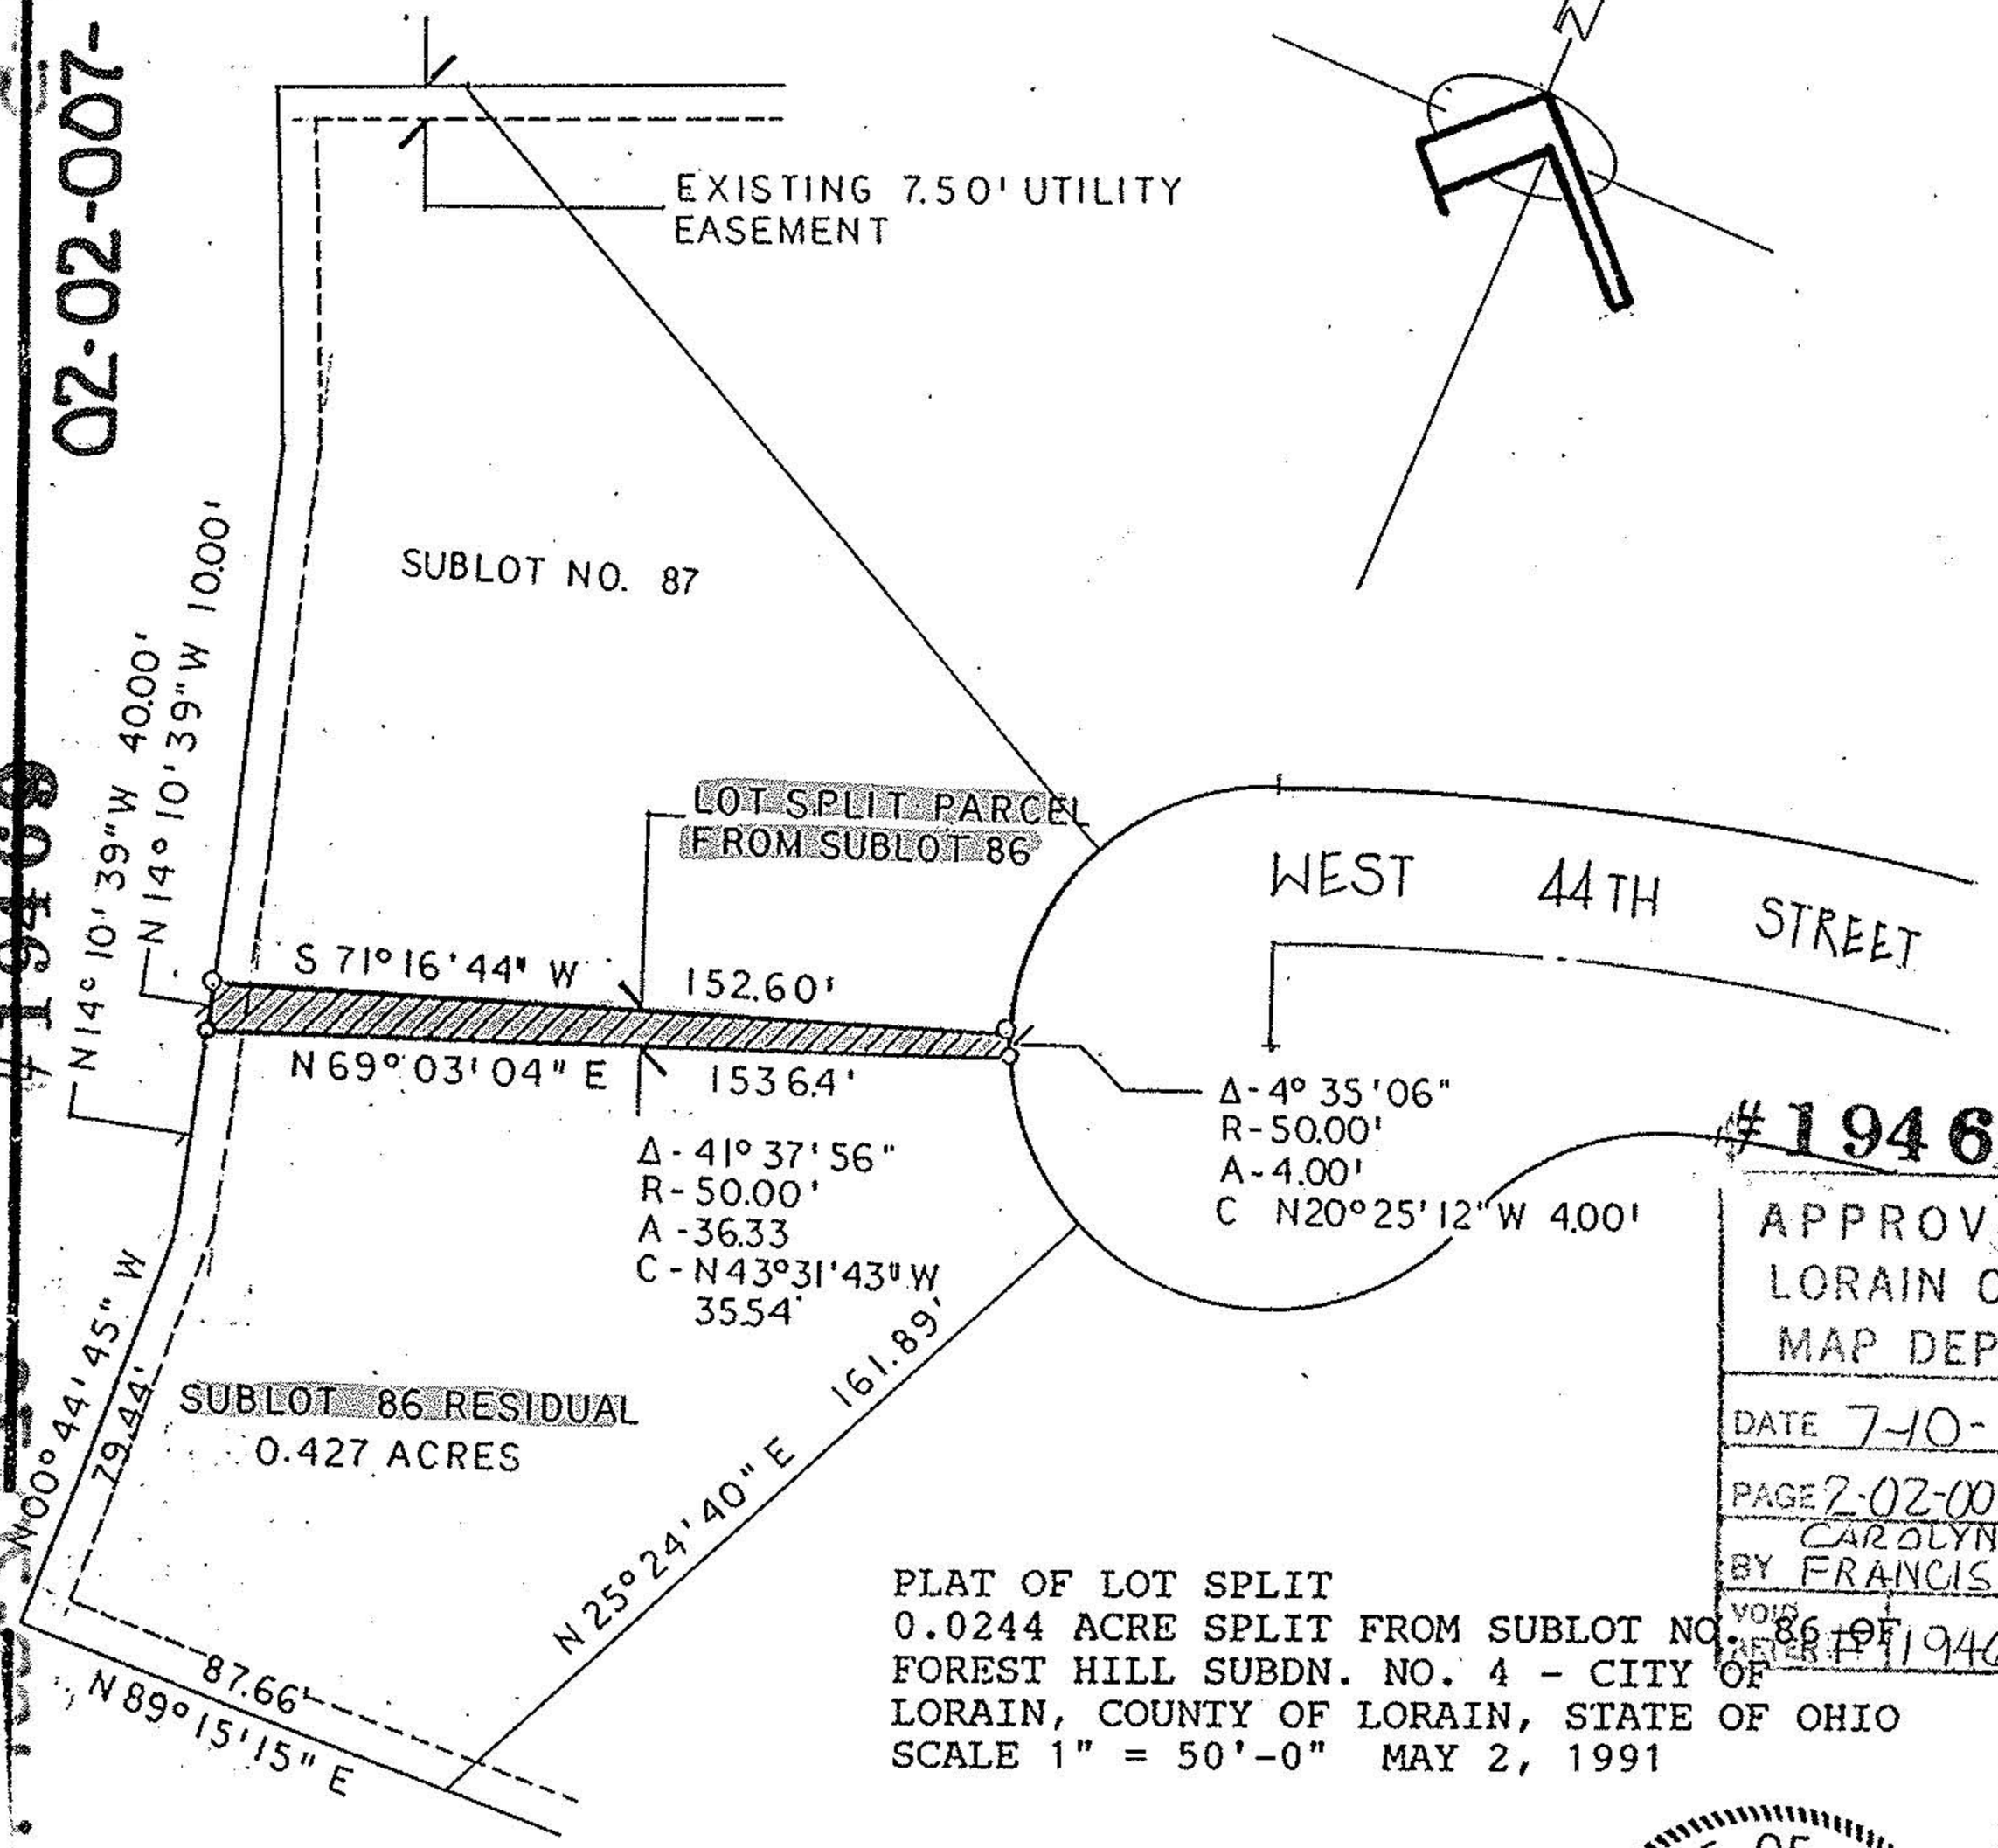

#19469

APPROVED
LORAIN CO.
MAP DEPT.
DATE 7-10-91
PAGE 2-02-007-B
BY CAROLYN FRANCIS
VOID AFTER 1 YR

PLAT OF LOT SPLIT
0.0244 ACRE SPLIT FROM SUBLOT NO. 86 OF
FOREST HILL SUBDN. NO. 4 - CITY OF
LORAIN, COUNTY OF LORAIN, STATE OF OHIO
SCALE 1" = 50'-0" MAY 2, 1991

APPROVED
AS TO DESCRIPTION ONLY
Date 7-1-91
City of Lorain
Per Lowell E. Kneisel
Engineering Dept.

APPROVED BY THE LORAIN CITY PLANNING COMMISSION 7-3-91 NO PLAT REQUIRED
SECRETARY LORAIN CITY PLANNING COMMISSION

STATE OF OHIO
N. R.
HURA
S-5208
REGISTERED
PROFESSIONAL SURVEYOR

4-02-007-B