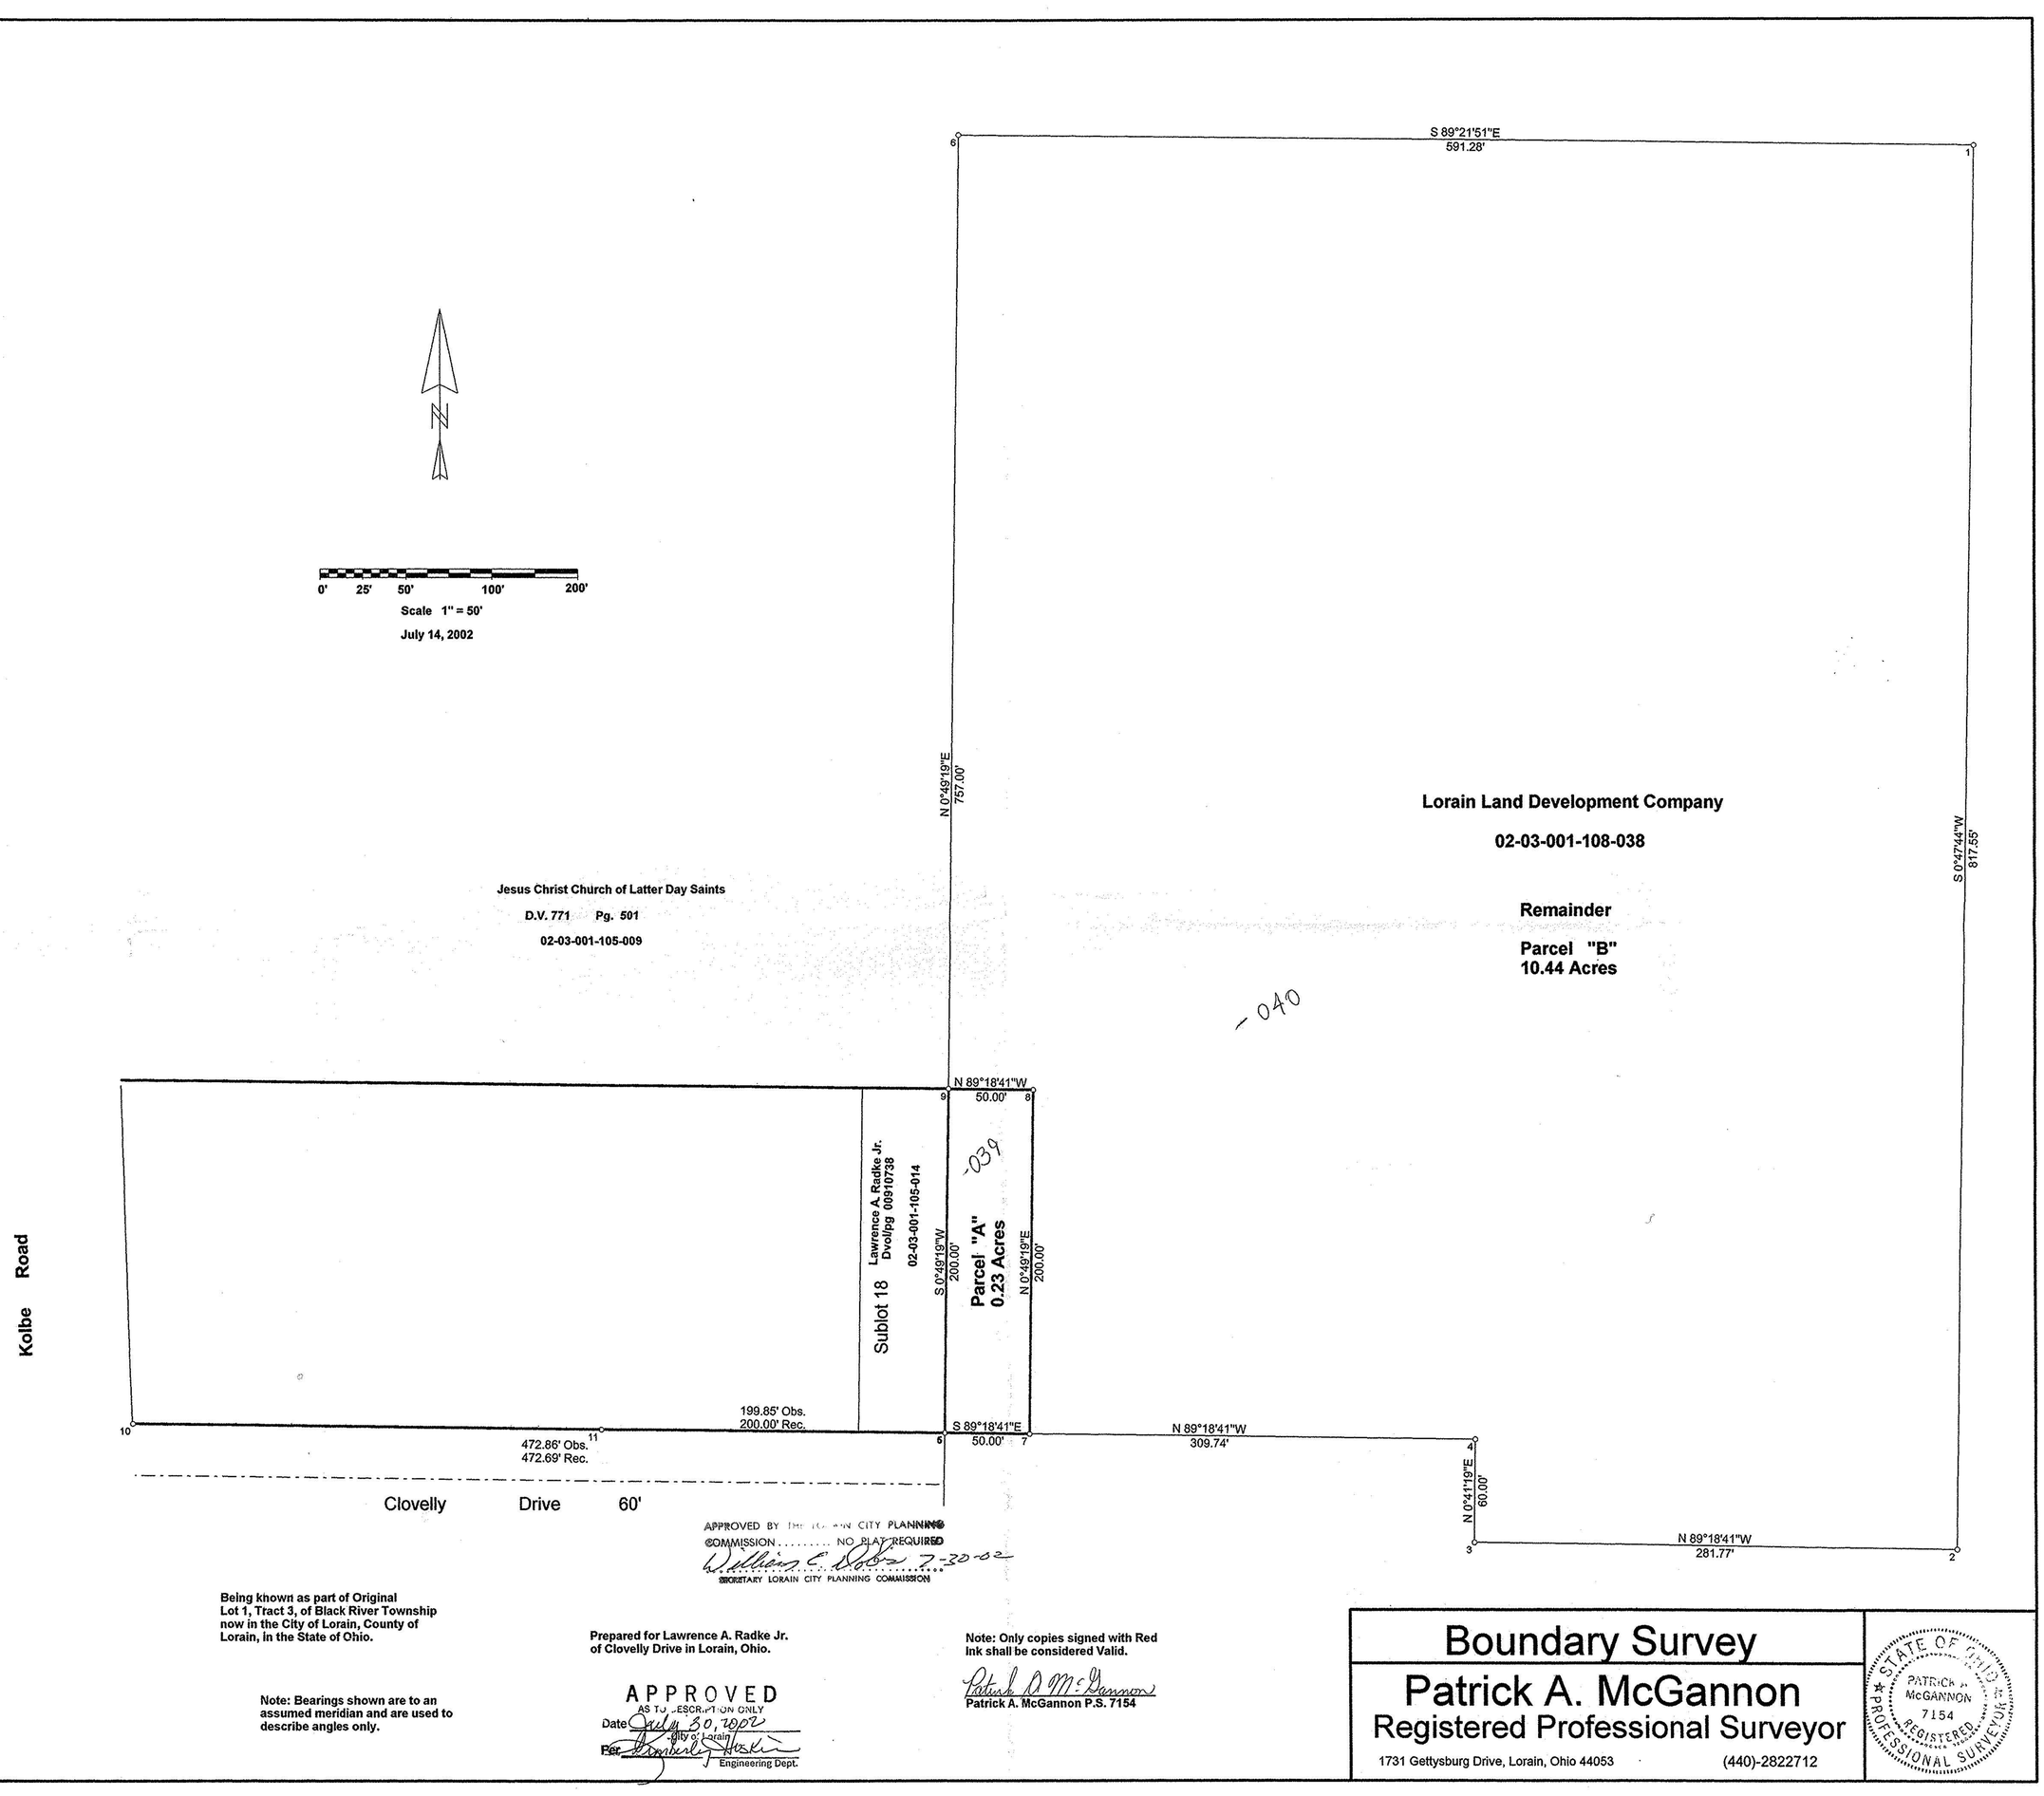
0' 25' 50' 100' 200'
Scale 1" = 50'
July 14, 2002
S 89°21'51"E
591.28'
N 0°49'19"E
757.00'
S 0°47'44"W
817.55'
Lorain Land Development Company
02-03-001-108-038
Remainder
Parcel "B"
10.44 Acres
-040
Jesus Christ Church of Latter Day Saints
D.V. 771 Pg. 501
02-03-001-105-009
N 89°18'41"W
50.00'
-039
Lawrence A. Radke Jr.
Dvol/pg 00910738
02-03-001-105-014
Sublot 18
S 0°49'19"W
200.00'
Parcel "A"
0.23 Acres
N 0°49'19"E
200.00'
Kolbe Road
199.85' Obs.
200.00' Rec.
472.86' Obs.
472.69' Rec.
S 89°18'41"E
50.00'
N 89°18'41"W
309.74'
N 0°41'19"E
60.00'
N 89°18'41"W
281.77'
Clovelly Drive 60'
APPROVED BY THE LORAIN CITY PLANNING COMMISSION ..... NO PLAT REQUIRED
William E. Dobra 7-30-02
SECRETARY LORAIN CITY PLANNING COMMISSION
Being known as part of Original Lot 1, Tract 3, of Black River Township now in the City of Lorain, County of Lorain, in the State of Ohio.
Note: Bearings shown are to an assumed meridian and are used to describe angles only.
Prepared for Lawrence A. Radke Jr. of Clovelly Drive in Lorain, Ohio.
APPROVED
AS TO DESCRIPTION ONLY
Date July 30, 2002
City of Lorain
For Kimberly Huskin
Engineering Dept.
Note: Only copies signed with Red Ink shall be considered Valid.
Patrick A. McGannon P.S. 7154
Boundary Survey
Patrick A. McGannon
Registered Professional Surveyor
1731 Gettysburg Drive, Lorain, Ohio 44053
(440)-2822712
STATE OF OHIO
PATRICK A. McGANNON
7154
REGISTERED
PROFESSIONAL SURVEYOR
No 01189
APPROVED
LORAIN CO.
MAP DEPT
DATE 8-28-02
PAGE 2-F
BY J Hatfield
02-01189

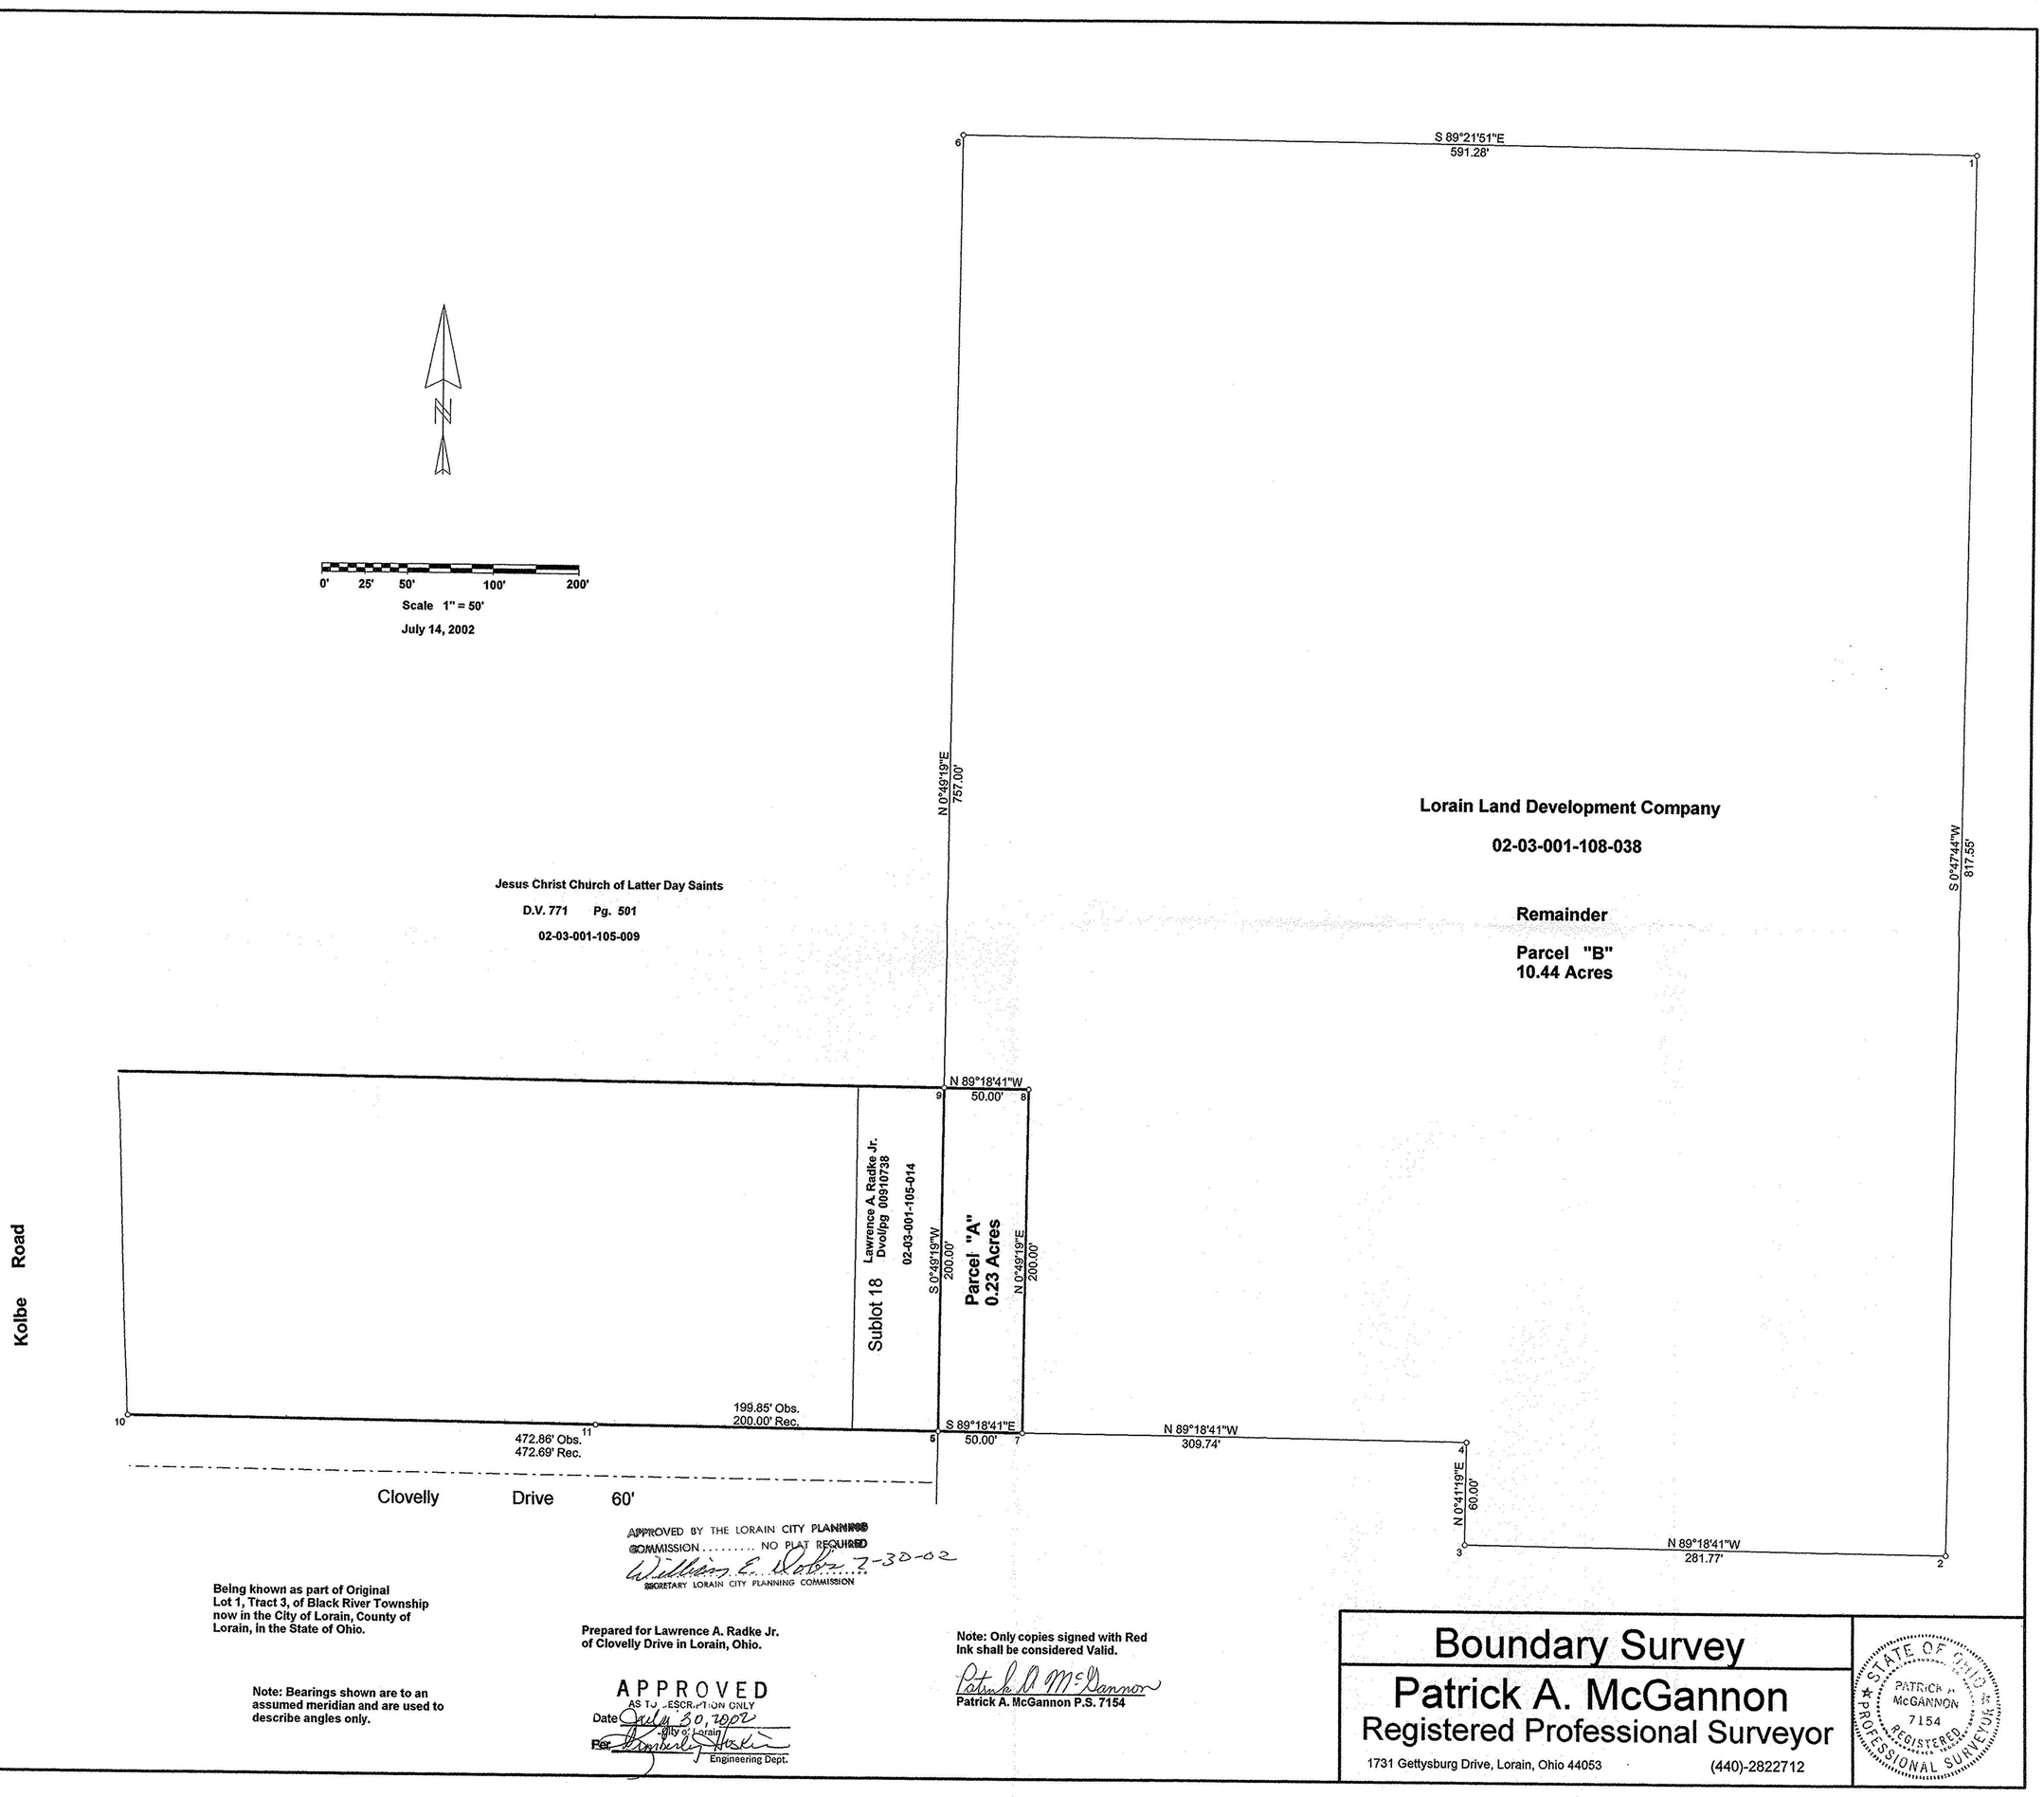
0' 25' 50' 100' 200'
Scale 1" = 50'
July 14, 2002
S 89°21'51"E
591.28'
N 0°49'19"E
757.00'
S 0°47'44"W
817.55'
Lorain Land Development Company
02-03-001-108-038
Remainder
Parcel "B"
10.44 Acres
Jesus Christ Church of Latter Day Saints
D.V. 771 Pg. 501
02-03-001-105-009
N 89°18'41"W
50.00'
Lawrence A. Radke Jr.
Dvol/pg 00910738
02-03-001-105-014
Sublot 18
S 0°49'19"W
200.00'
Parcel "A"
0.23 Acres
N 0°49'19"E
200.00'
Kolbe Road
199.85' Obs.
200.00' Rec.
472.86' Obs.
472.69' Rec.
S 89°18'41"E
50.00'
N 89°18'41"W
309.74'
N 0°41'19"E
60.00'
N 89°18'41"W
281.77'
Clovelly Drive 60'
APPROVED BY THE LORAIN CITY PLANNING COMMISSION ..... NO PLAT REQUIRED
William E. Dobra 7-30-02
SECRETARY LORAIN CITY PLANNING COMMISSION
Being known as part of Original Lot 1, Tract 3, of Black River Township now in the City of Lorain, County of Lorain, in the State of Ohio.
Note: Bearings shown are to an assumed meridian and are used to describe angles only.
Prepared for Lawrence A. Radke Jr. of Clovelly Drive in Lorain, Ohio.
APPROVED
AS TO DESCRIPTION ONLY
Date July 30, 2002
City of Lorain
For Kimberly Huskin
Engineering Dept.
Note: Only copies signed with Red Ink shall be considered Valid.
Patrick A. McGannon P.S. 7154
Boundary Survey
Patrick A. McGannon
Registered Professional Surveyor
1731 Gettysburg Drive, Lorain, Ohio 44053
(440)-2822712
STATE OF OHIO
PATRICK A. McGANNON
7154
REGISTERED
PROFESSIONAL SURVEYOR