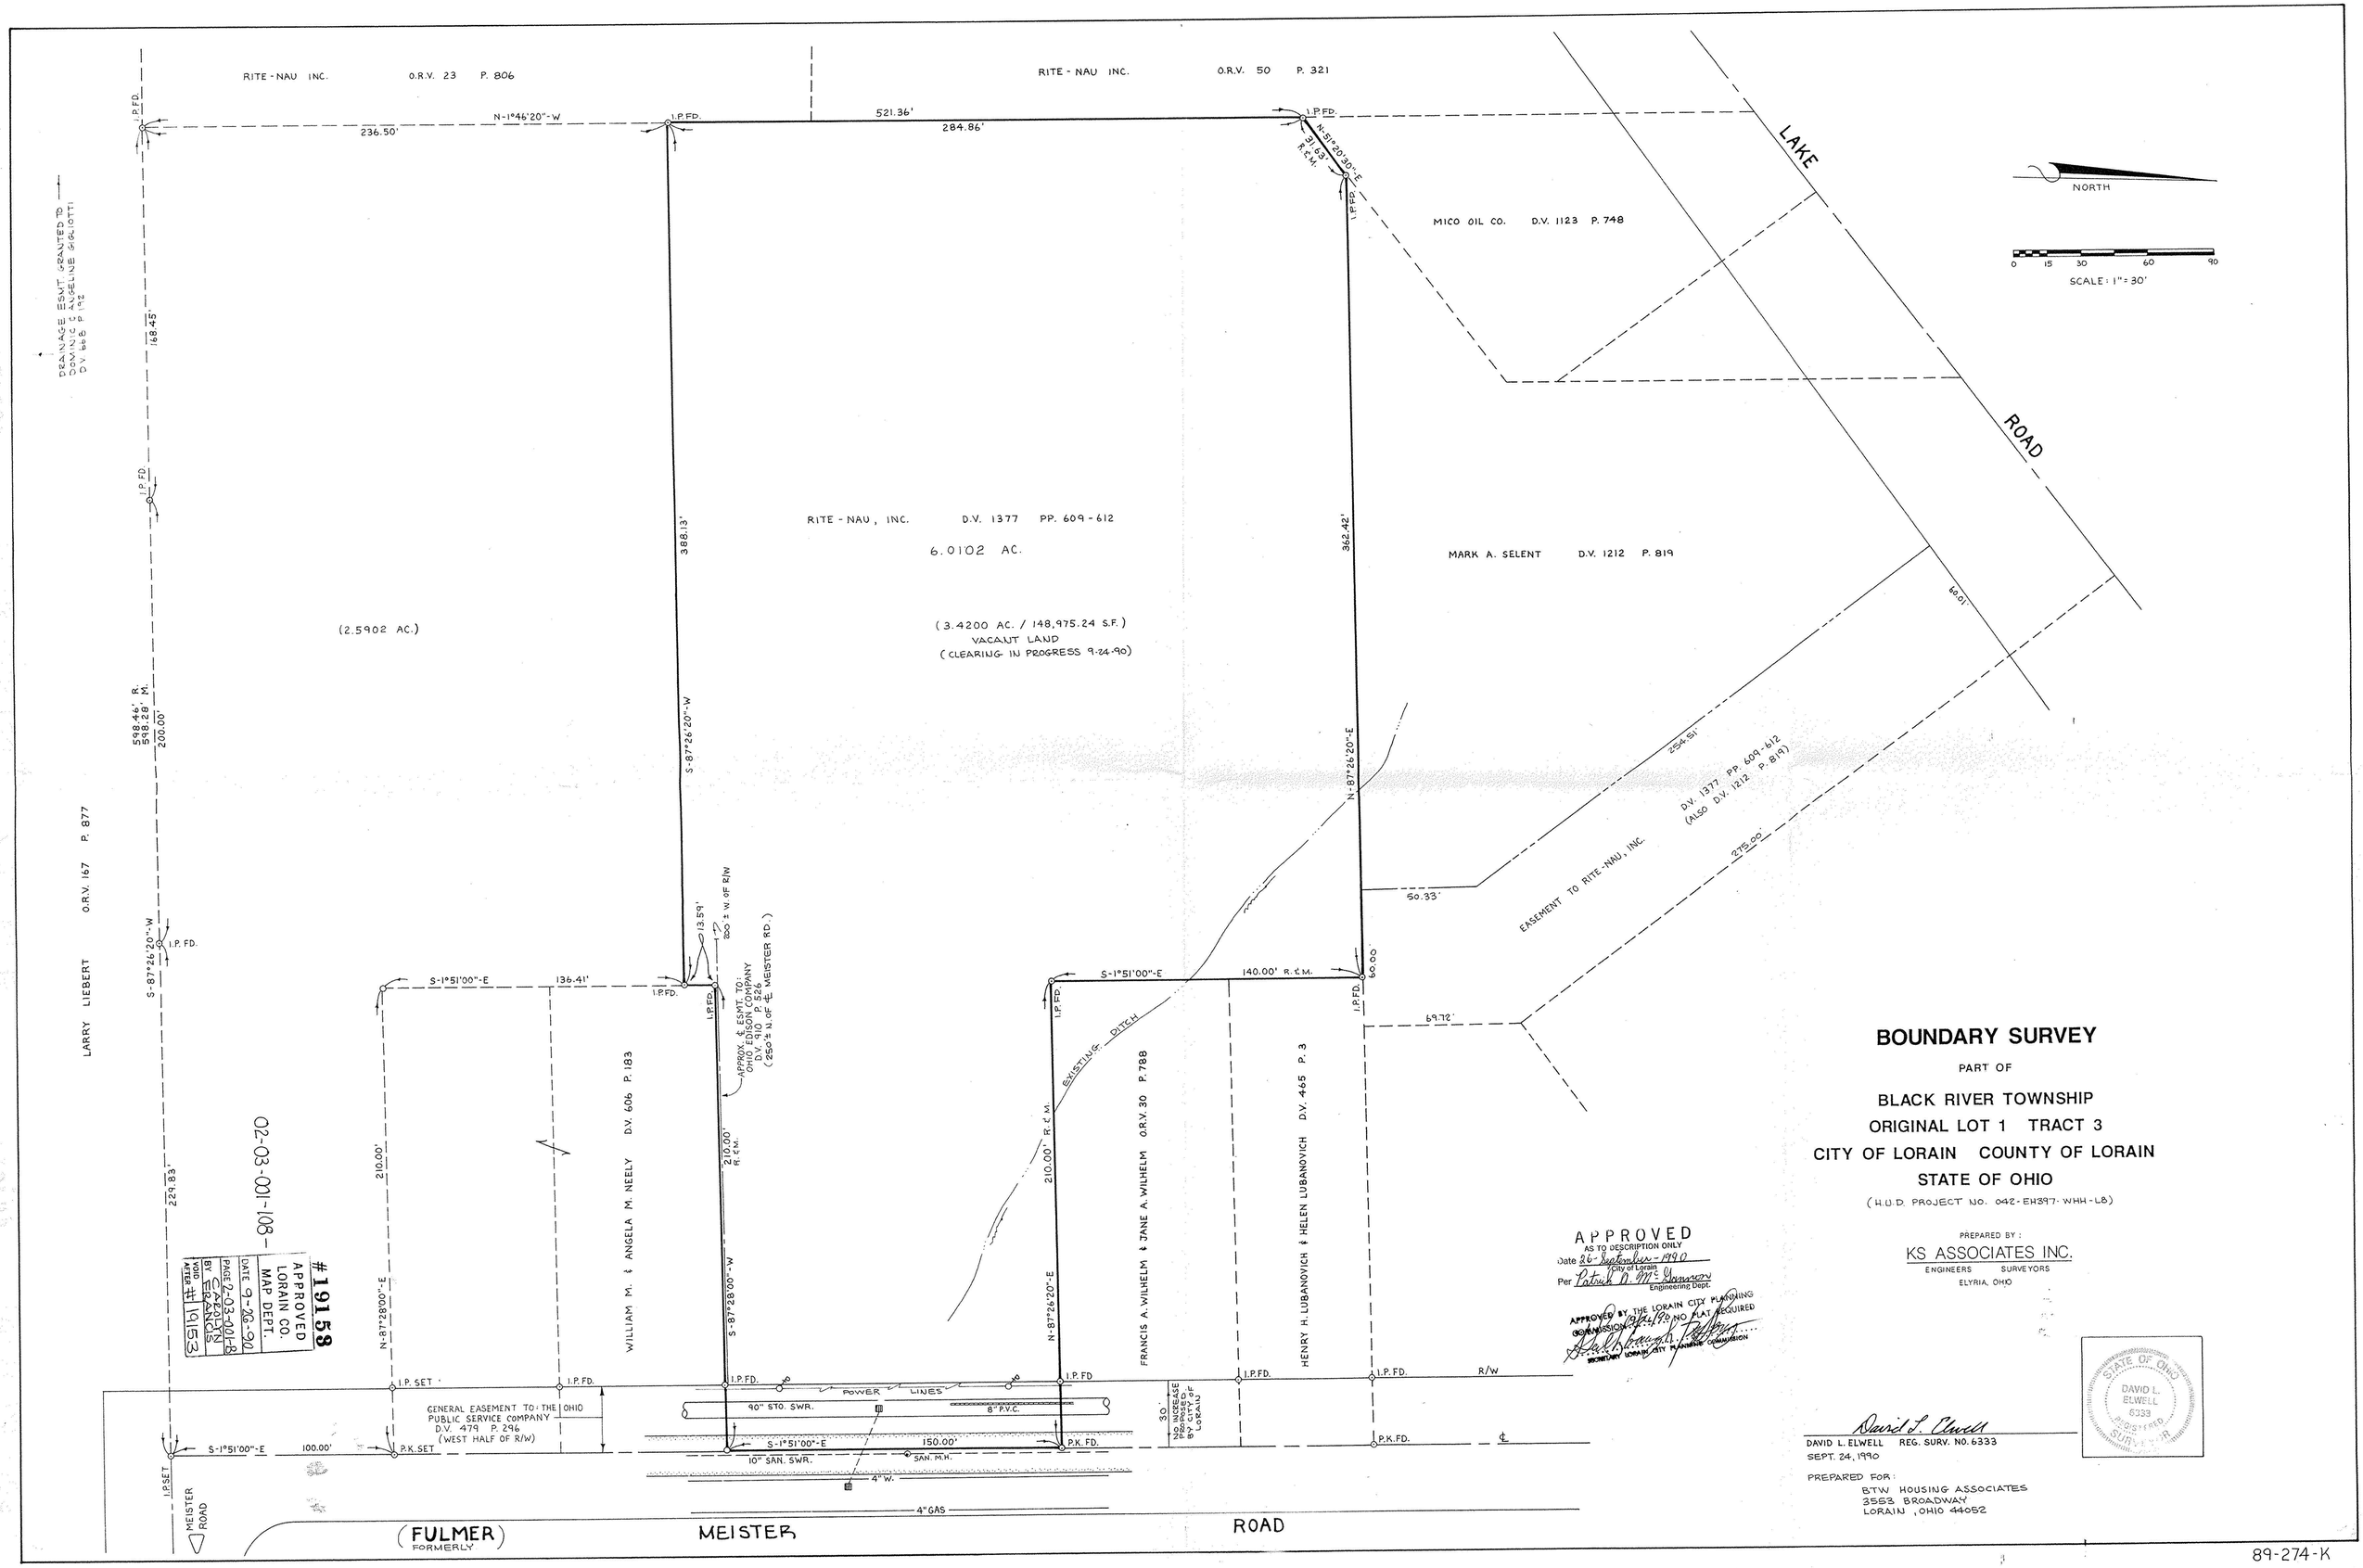

BOUNDARY SURVEY

PART OF

BLACK RIVER TOWNSHIP
ORIGINAL LOT 1 TRACT 3
CITY OF LORAIN COUNTY OF LORAIN
STATE OF OHIO

(H.U.D. PROJECT NO. 042-EH397-WHH-L8)

PREPARED BY:
KS ASSOCIATES INC.
ENGINEERS SURVEYORS
ELYRIA, OHIO

STATE OF OHIO DAVID L. ELWELL 6333 REGISTERED SURVEYOR

David L. Elwell
DAVID L. ELWELL REG. SURV. NO. 6333
SEPT. 24, 1990

PREPARED FOR:
BTW HOUSING ASSOCIATES
3563 BROADWAY
LORAIN, OHIO 44052

89-274-K