Phone Avenue 2-6301
Riverview Marina, Inc.
MARINE REPAIR SERVICE
COMPLETE MARINE SUPPLIES
DOCKAGE AND STORAGE
5823 WEST ERIE AVENUE
LORAIN, OHIO

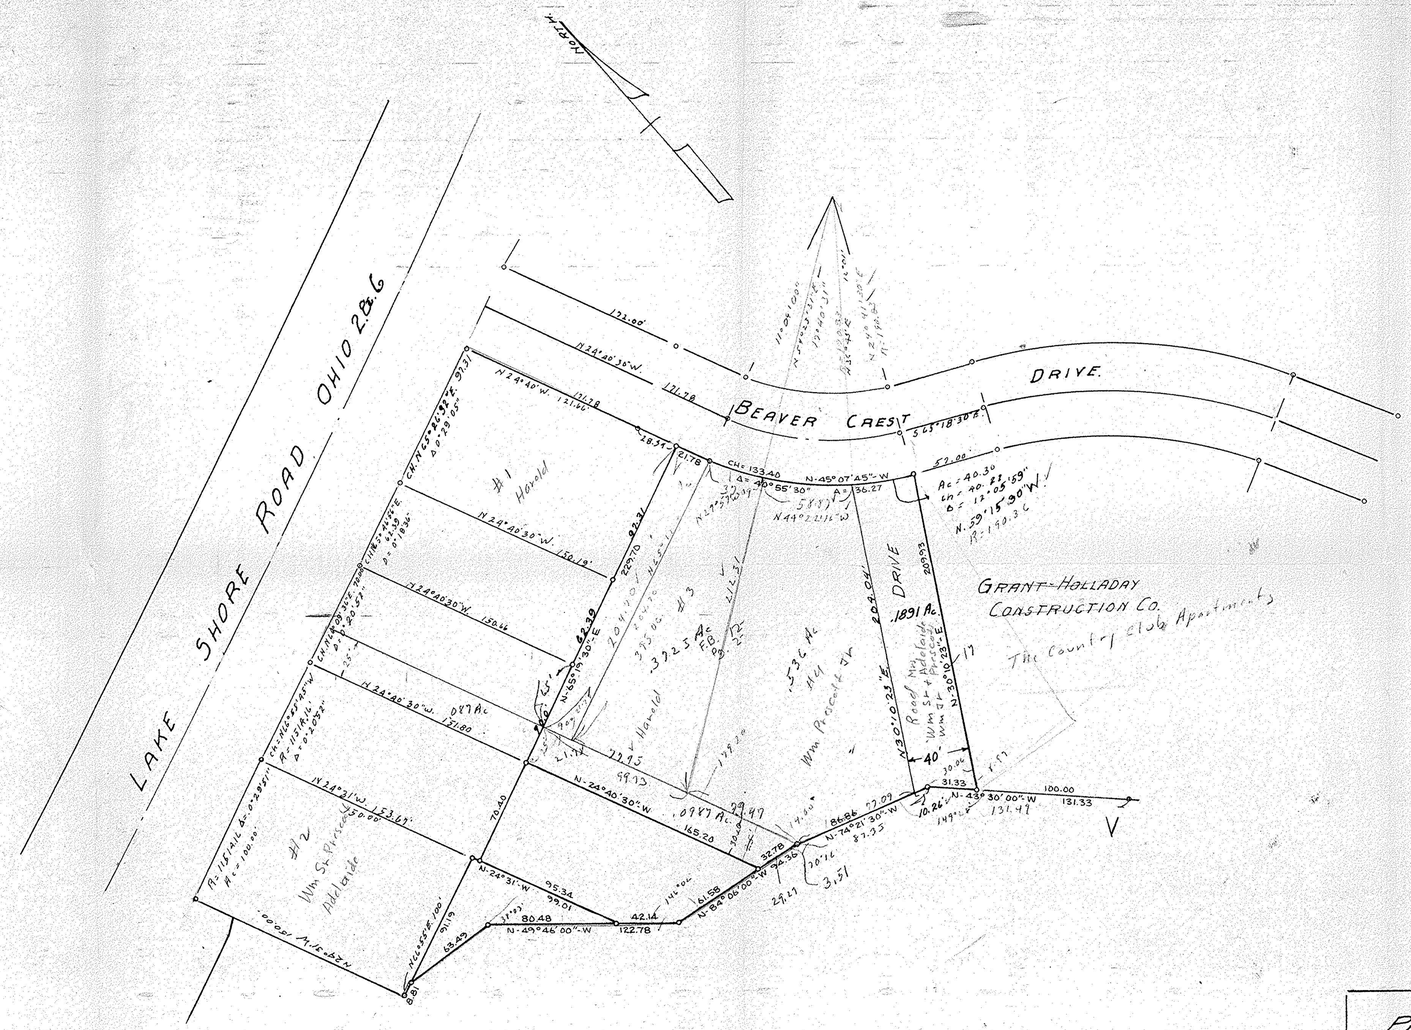
LAKE SHORE ROAD OHIO 28.6
BEAVER CREST DRIVE
DRIVE
GRANT-HOLLADAY CONSTRUCTION CO.
The Country Club Apartments
#1 Harold
#2 Wm St. Prescott Adelaide
#3 Harold
Wm Prescott Jr
Road Wm St. Prescott
N 24°31' W
N 24°40'30" W
N 24°30'00" W
N 24°21'30" W
N 43°30'00" W
N 49°46'00" W
N 84°06'00" W
N 45°07'45" W
S 63°18'30" E
N 65°19'30" E
N 30°10'25" E
N 30°10'25" W
