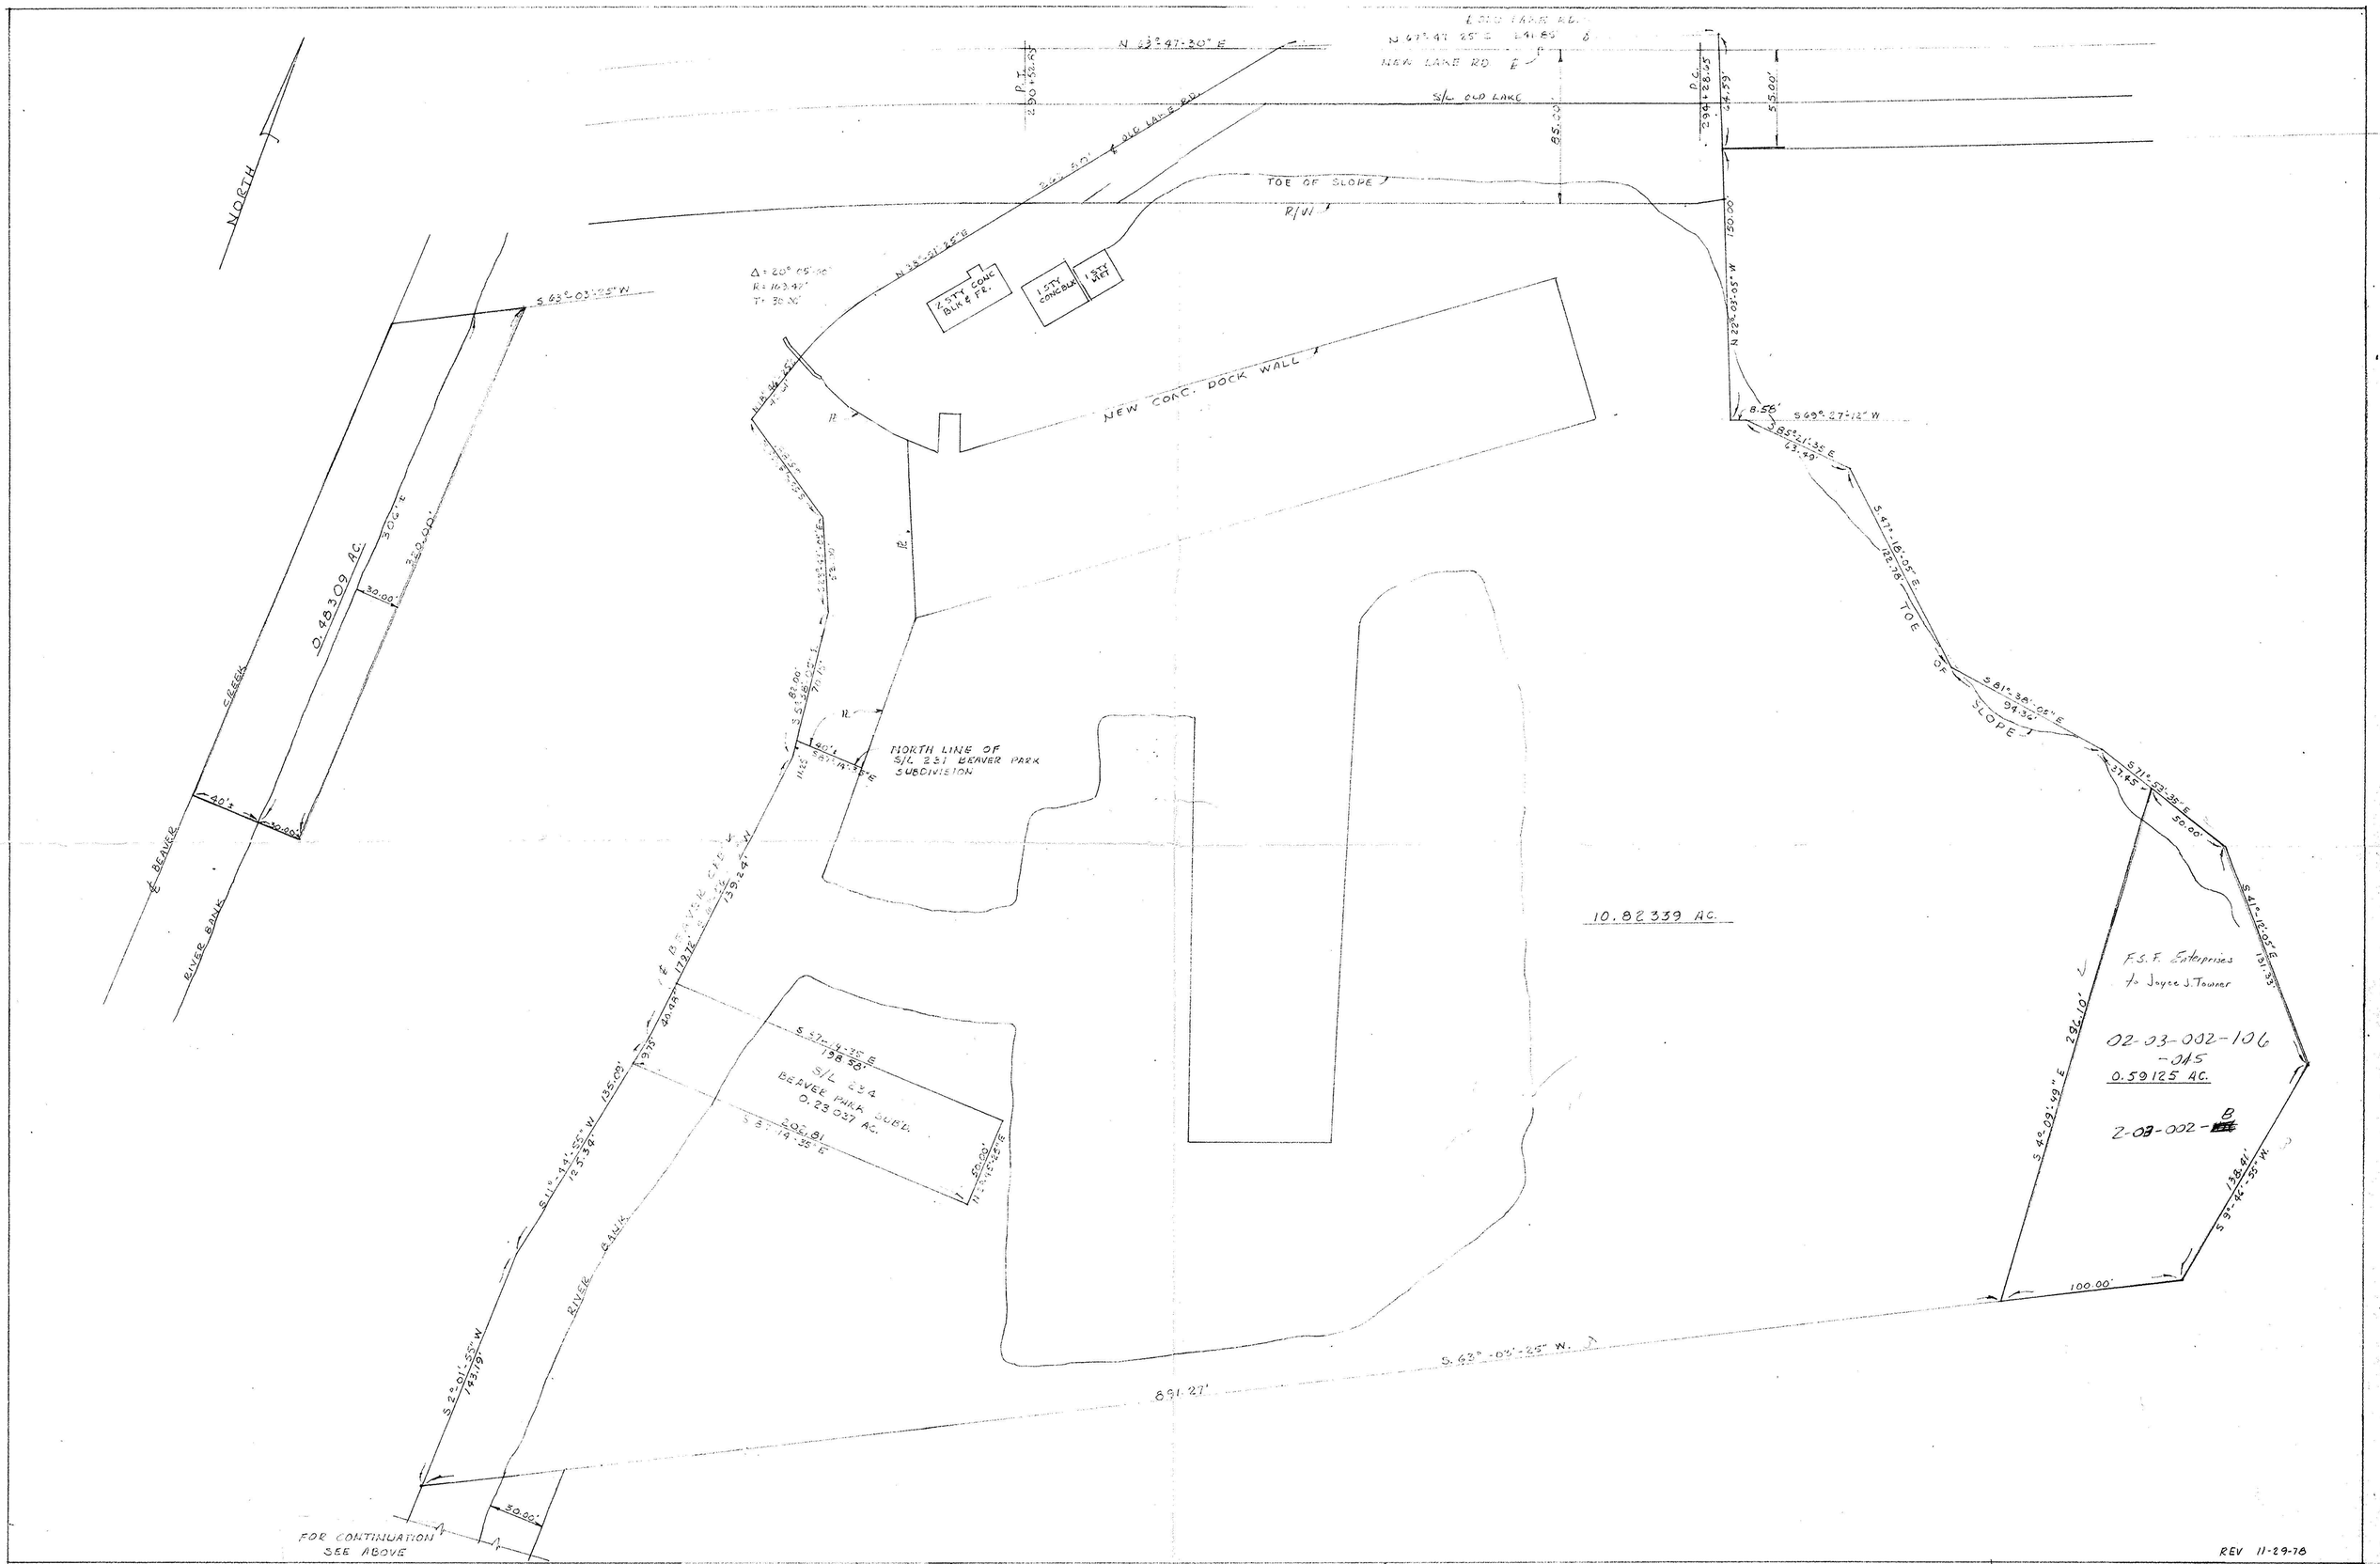

REV 11-29-78

COPPER KETTLE MARINA

LORAIN, OHIO

Enviro Tech Consultants Inc.

ENGINEERS • SURVEYORS • LAND PLANNERS
1127 WEST 14th STREET
LORAIN, OHIO 44052

PLAT OF SURVEY

ORIGINAL LOT	2 TR. 3	DATE	9-19-78
TOWNSHIP	BL. RIVER	SCALE	1" = 40'
CITY OF	LORAIN	FIELD BOOK	231 PG 52, 56, 62, 68
COUNTY OF	LORAIN	DRAWN BY	JRS
STATE OF	OHIO	CHECKED BY	J.L.M
W. O.	S-3007	FILE NO.	2-03-002 (19)