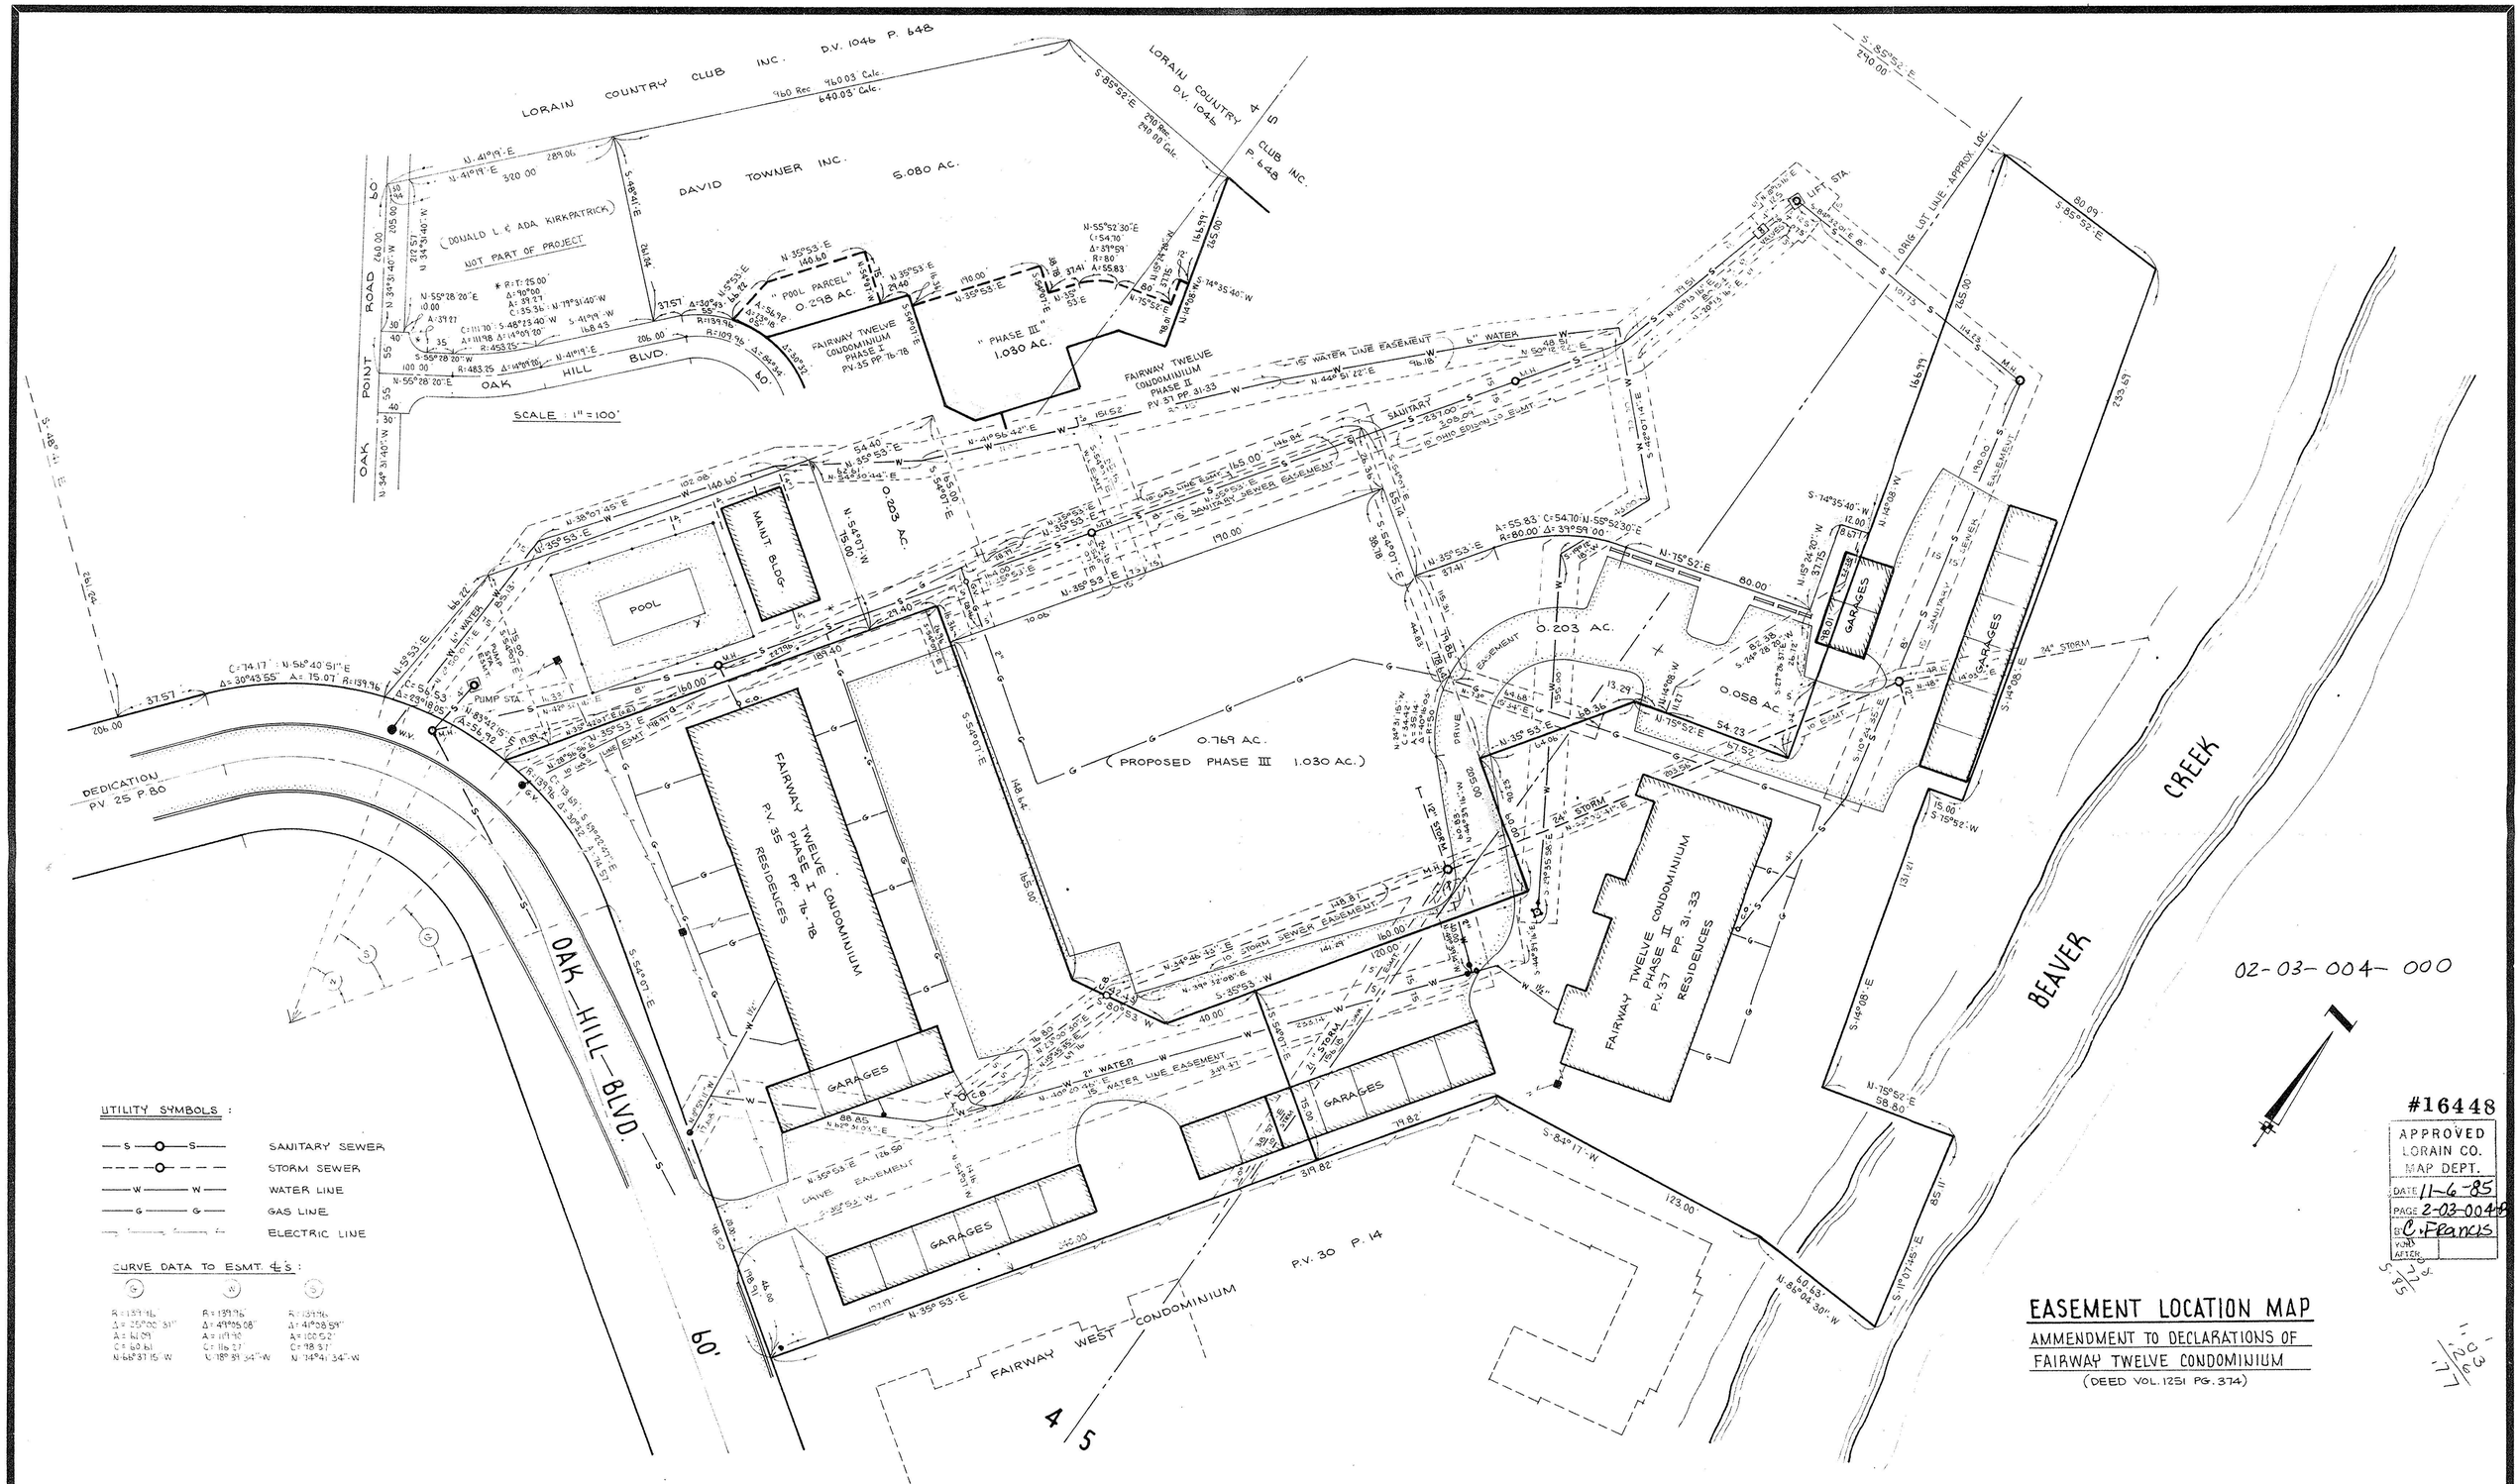


| No. | Date | Description | By |
|---|---|---|---|
| | | | |

REVISIONS

**PROJECT**

BOUNDARY & LOCATION SURVEY OF
PART OF BLACK RIVER TOWNSHIP ORIG. LOTS 4 & 5 - TR. 3
CITY OF LORAIN — COUNTY OF LORAIN — STATE OF OHIO

**PREPARED FOR:**

BROADVIEW SAVINGS & LOAN
6000 ROCKSIDE WOODS BLVD.
CLEVELAND, OHIO 44131

Drawn by: DE
Checked by:
App. by:
Scale: 1" = 30'
Date: SEPT. 25, 1985

**KLEINOEDER · SCHMIDT and ASSOCIATES**
ENGINEERS — SURVEYORS — CONSULTANTS in LAND PLANNING
ELYRIA - NORWALK - MEDINA — OHIO

REFERENCES

SHEET NO. ___ of ___

JOB NO. 85-144