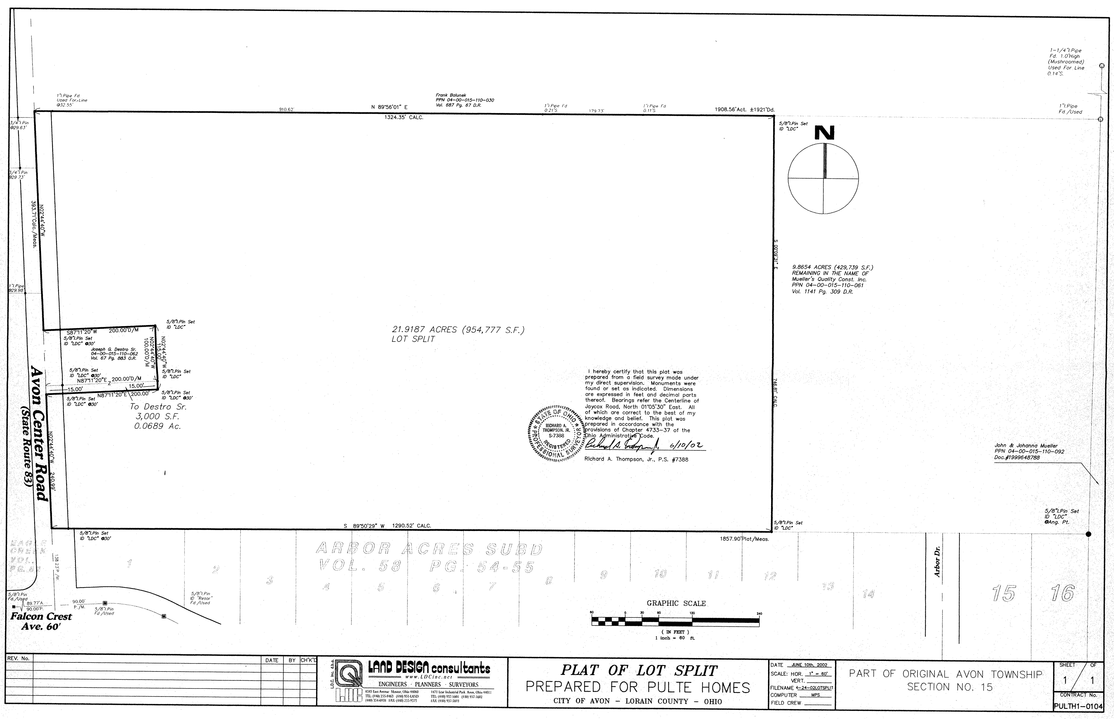

REV. No.	DATE	BY	CHK'D

LAND DESIGN consultants
www.LDCinc.biz
ENGINEERS · PLANNERS · SURVEYORS

PLAT OF LOT SPLIT
PREPARED FOR PULTE HOMES
CITY OF AVON – LORAIN COUNTY – OHIO

DATE JUNE 10th, 2002
SCALE: HOR. 1" = 60'
VERT. ———
FILENAME 4-24-02LOTSPLIT
COMPUTER MPS
FIELD CREW ———

PART OF ORIGINAL AVON TOWNSHIP
SECTION NO. 15

SHEET 1 OF 1
CONTRACT No. PULTH1-0104

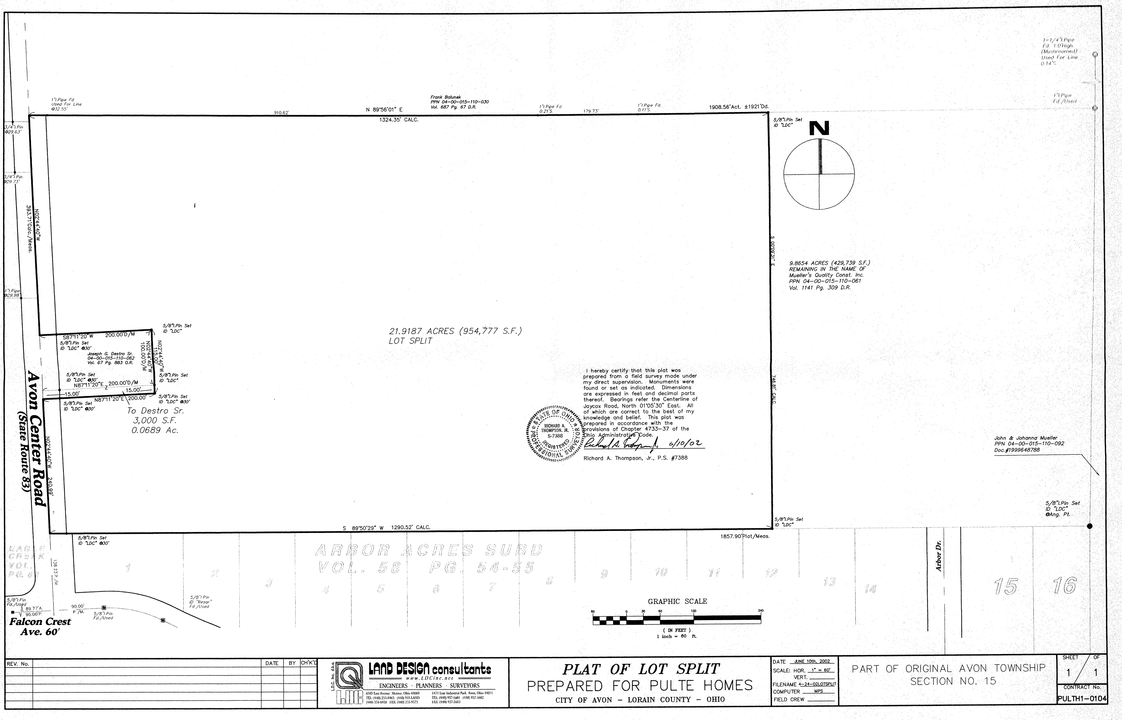

REV. No.	DATE	BY	CHK'D

LAND DESIGN consultants
www.LDCinc.biz
ENGINEERS · PLANNERS · SURVEYORS

PLAT OF LOT SPLIT
PREPARED FOR PULTE HOMES
CITY OF AVON – LORAIN COUNTY – OHIO

DATE JUNE 10th, 2002
SCALE: HOR. 1" = 60'
VERT. ———
FILENAME 4-24-02LOTSPLIT
COMPUTER MPS
FIELD CREW ———

PART OF ORIGINAL AVON TOWNSHIP
SECTION NO. 15

SHEET 1 OF 1
CONTRACT No. PULTH1-0104

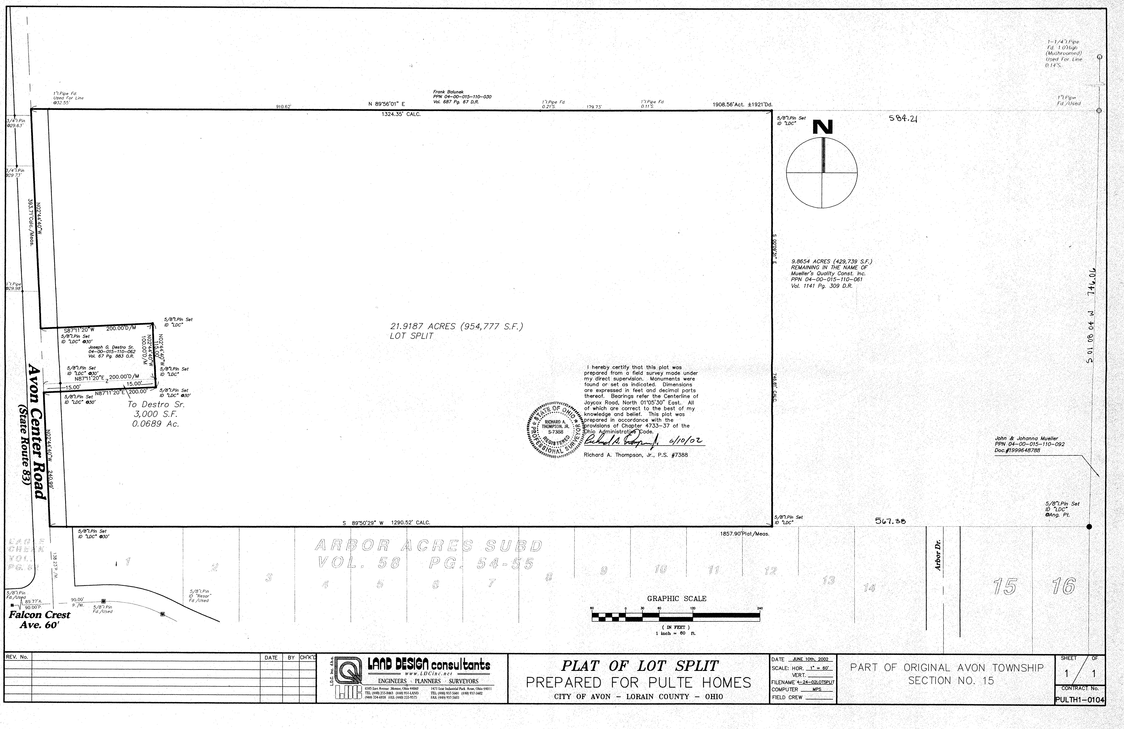

REV. No.	DATE	BY	CHK'D

LAND DESIGN consultants
www.LDCinc.biz
ENGINEERS · PLANNERS · SURVEYORS

PLAT OF LOT SPLIT
PREPARED FOR PULTE HOMES
CITY OF AVON – LORAIN COUNTY – OHIO

DATE JUNE 10th, 2002
SCALE: HOR. 1" = 60'
VERT. ———
FILENAME 4-24-02LOTSPLIT
COMPUTER MPS
FIELD CREW ———

PART OF ORIGINAL AVON TOWNSHIP
SECTION NO. 15

SHEET 1 OF 1
CONTRACT No. PULTH1-0104

P.P. NO. 04-00-015-110-094 Tran 096	
SPLIT # #02-01103	DATE OF SURVEY JUNE 10, 2002
MAP PAGE 4-00-015-G	
SURVEYOR RICHARD A. THOMPSON	