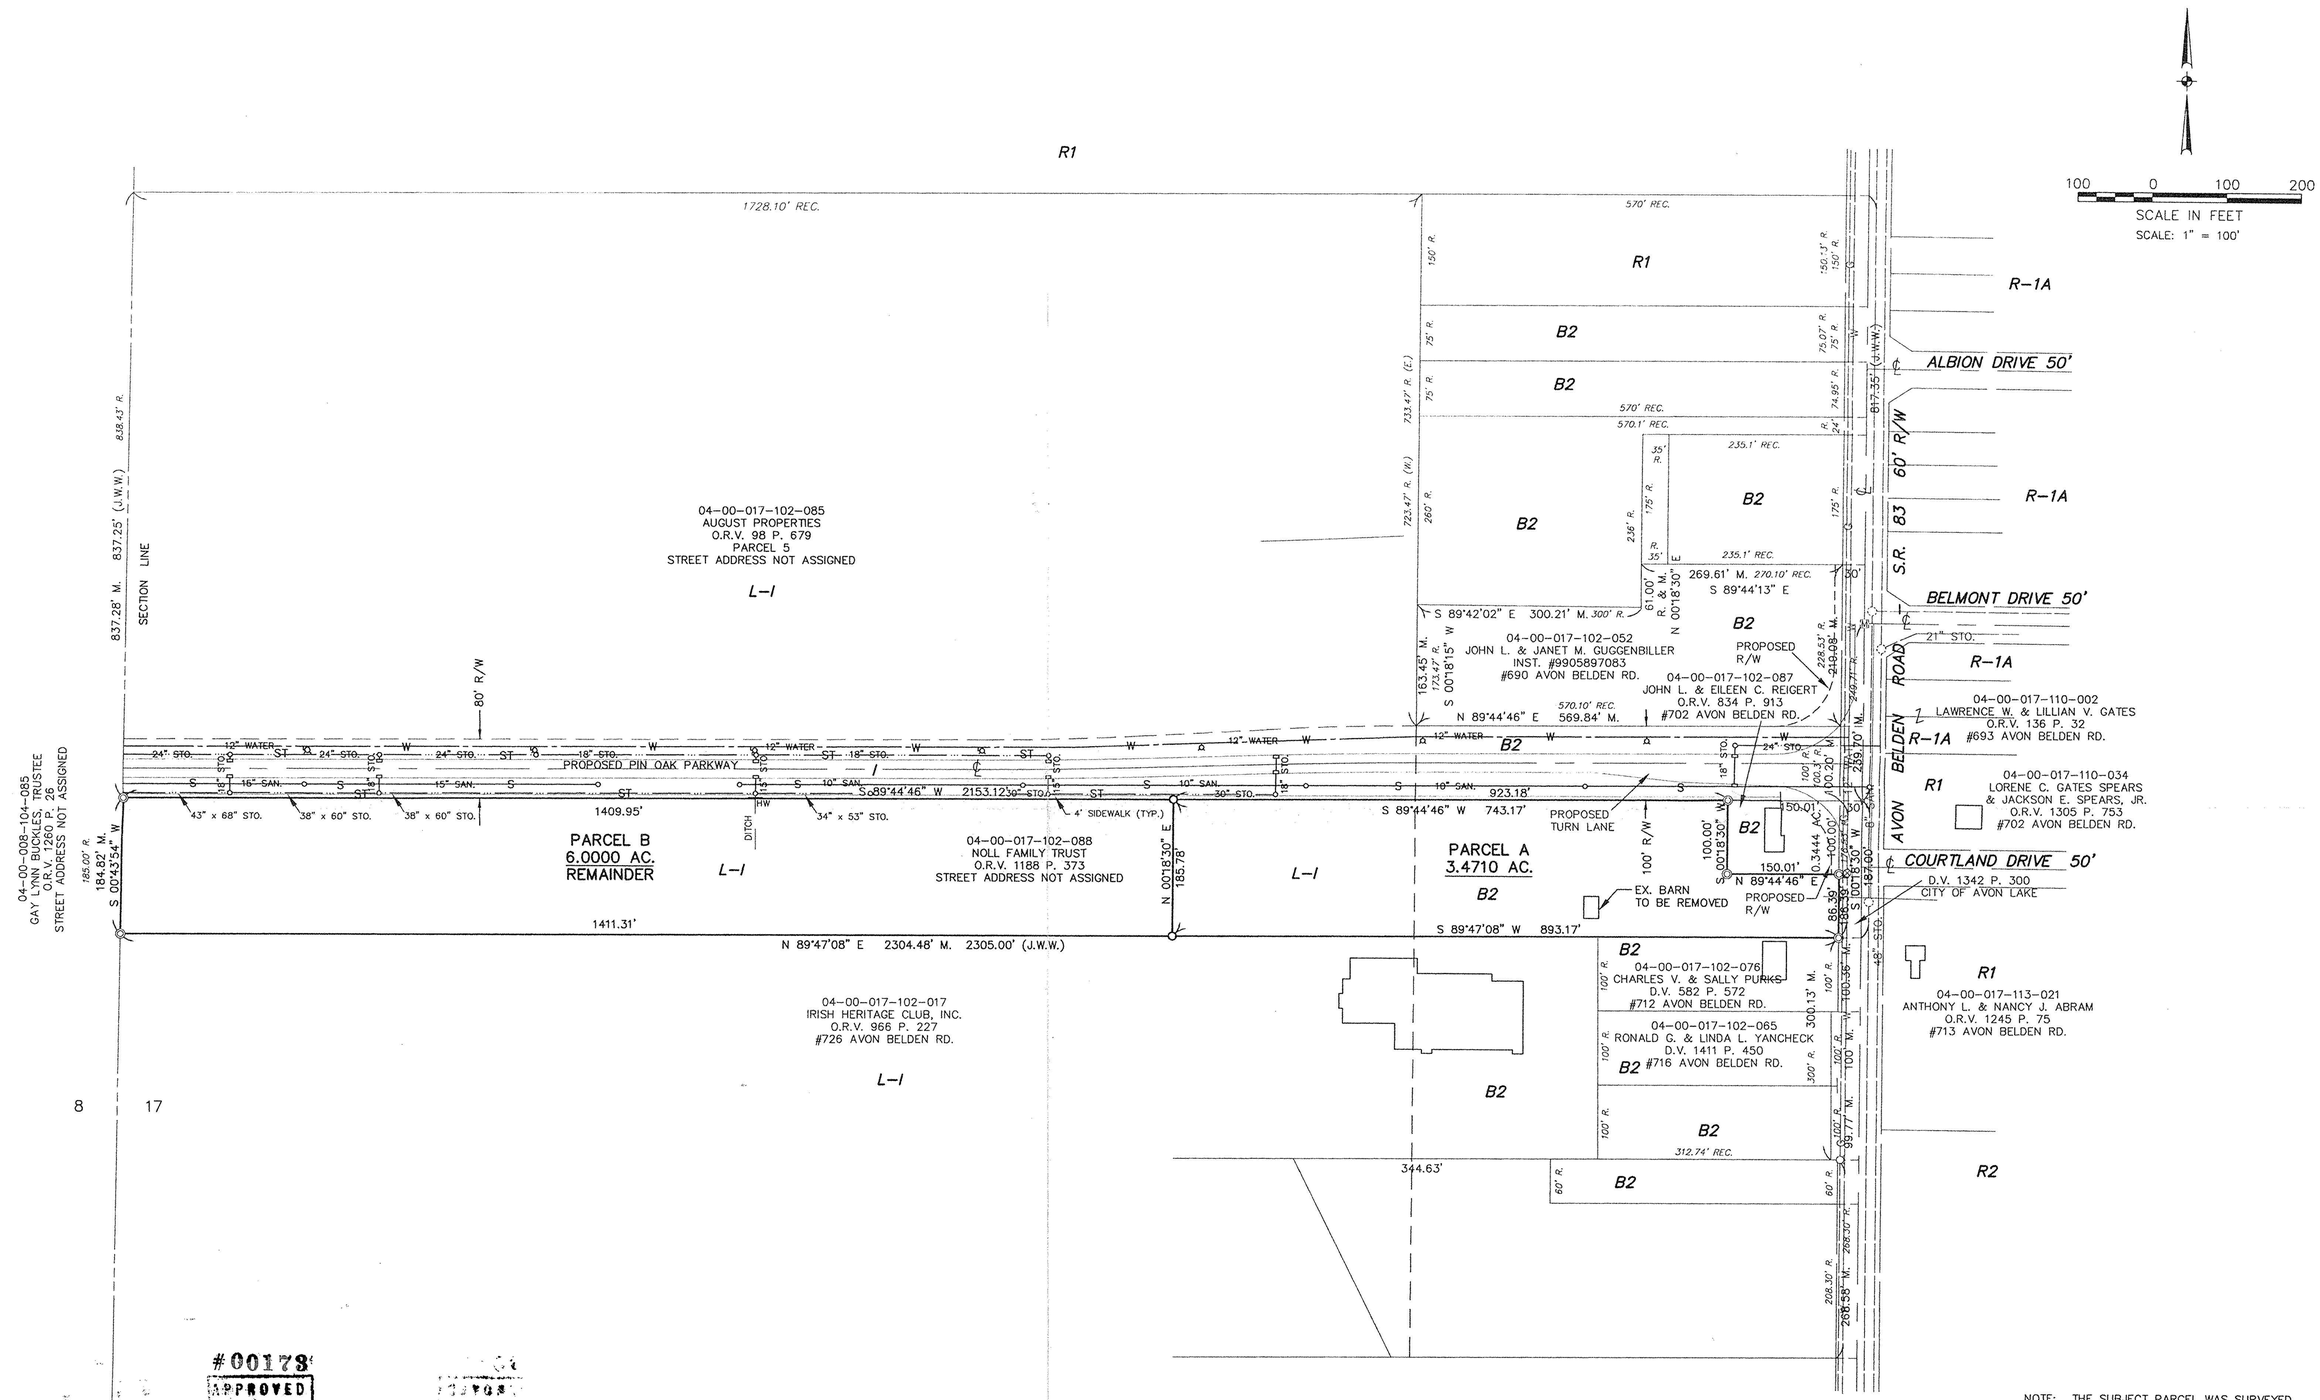

NOTE: THE SUBJECT PARCEL WAS SURVEYED BY J.W. WARDEN REG. SURVEYOR FEB. 1, 1946. REFERENCE IS MADE TO DATA FROM HIS SURVEY MAP DENOTED HERE AS (J.W.W.)

#00173
APPROVED
LORAIN CO.
MAP DEPT.
DATE 8-4-99
DOC 04-00-017-F
BY D. Holland
FILE 99 00173

STATE OF OHIO
DAVID L. ELWELL
6333
REGISTERED SURVEYOR

David L. Elwell 8-5-99
DAVID L. ELWELL, REG. SURVEYOR NO. 6333

DATE: 05-28-99
DRAWN BY: AMK
CH'D BY: DLE
F.B.
DWG. NAME: 91281-99\0-SURV01

REVISIONS	
6-28-99	MISC. REVISIONS
6-4-99	REVISED ZONING

SURVEY MAP
OF PART OF
AVON TOWNSHIP SECTION 17
CITY OF AVON LAKE COUNTY OF LORAIN
STATE OF OHIO

KS ASSOCIATES, INC.
ENGINEERS/SURVEYORS
424 Middle Avenue
P.O. Box 89
Elyria, Ohio 44036
PHONE: (440) 322-6317 * FAX: (440) 284-0623
ENGINEERS/SURVEYORS KS ASSOCIATES INCORPORATED

SHEET 1 OF 1
JOB NO. 91281-99