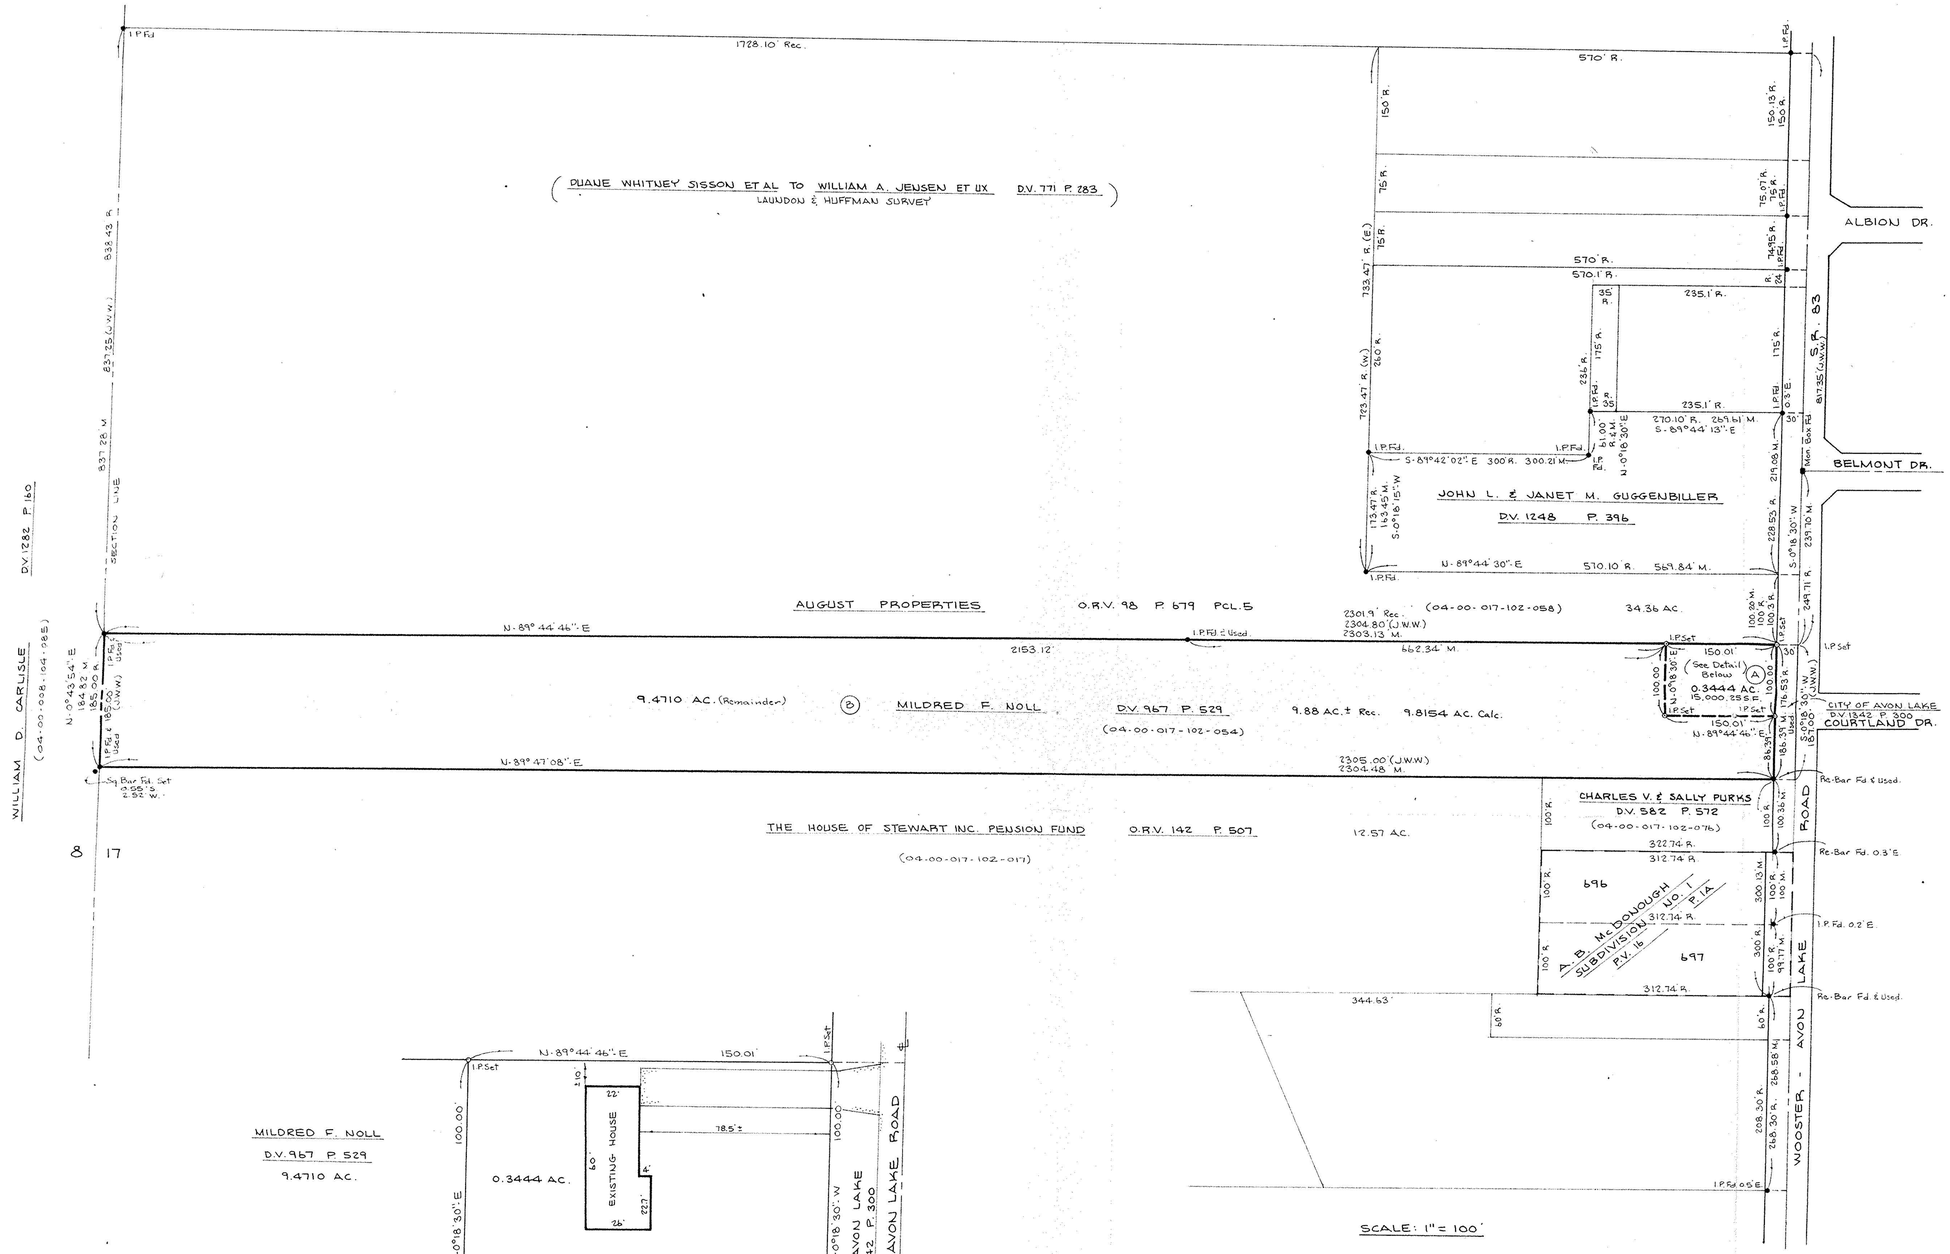

NOTE: THE SUBJECT PARCEL WAS SURVEYED BY J.W. WARDEN REG. SURV. FEB. 1, 1946. REFERENCE IS MADE TO DATA FROM HIS SURVEY MAP DENOTED HERE AS (J.W.W.)

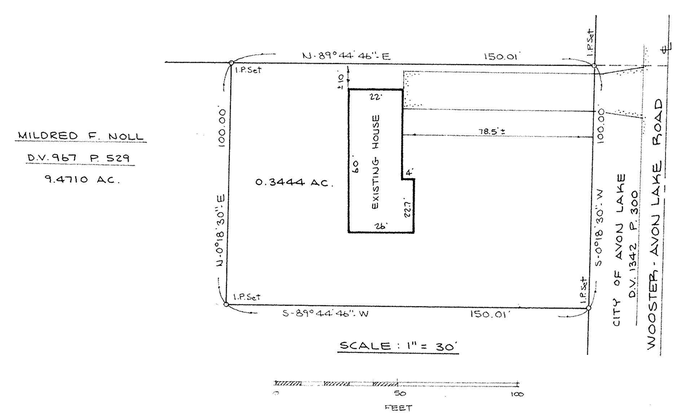

SURVEY MAP

PART OF AVON TOWNSHIP SECTION 17

CITY OF AVON LAKE COUNTY OF LORAIN

STATE OF OHIO

PREPARED BY

KS ASSOCIATES INC.

ENGINEERS SURVEYORS

David L. Elwell

DAVID L. ELWELL L.S. Nº 6333

9-28-91

STATE OF OHIO DAVID L. ELWELL 6333 REGISTERED SURVEYOR

91-281A