04-00-017-103

WILLIAM B. BARTON
Reg. Land Surveyor No. 4438
188 PARKWOOD AVENUE
AVON LAKE, OHIO 44012
TELEPHONE (216) 933-6662

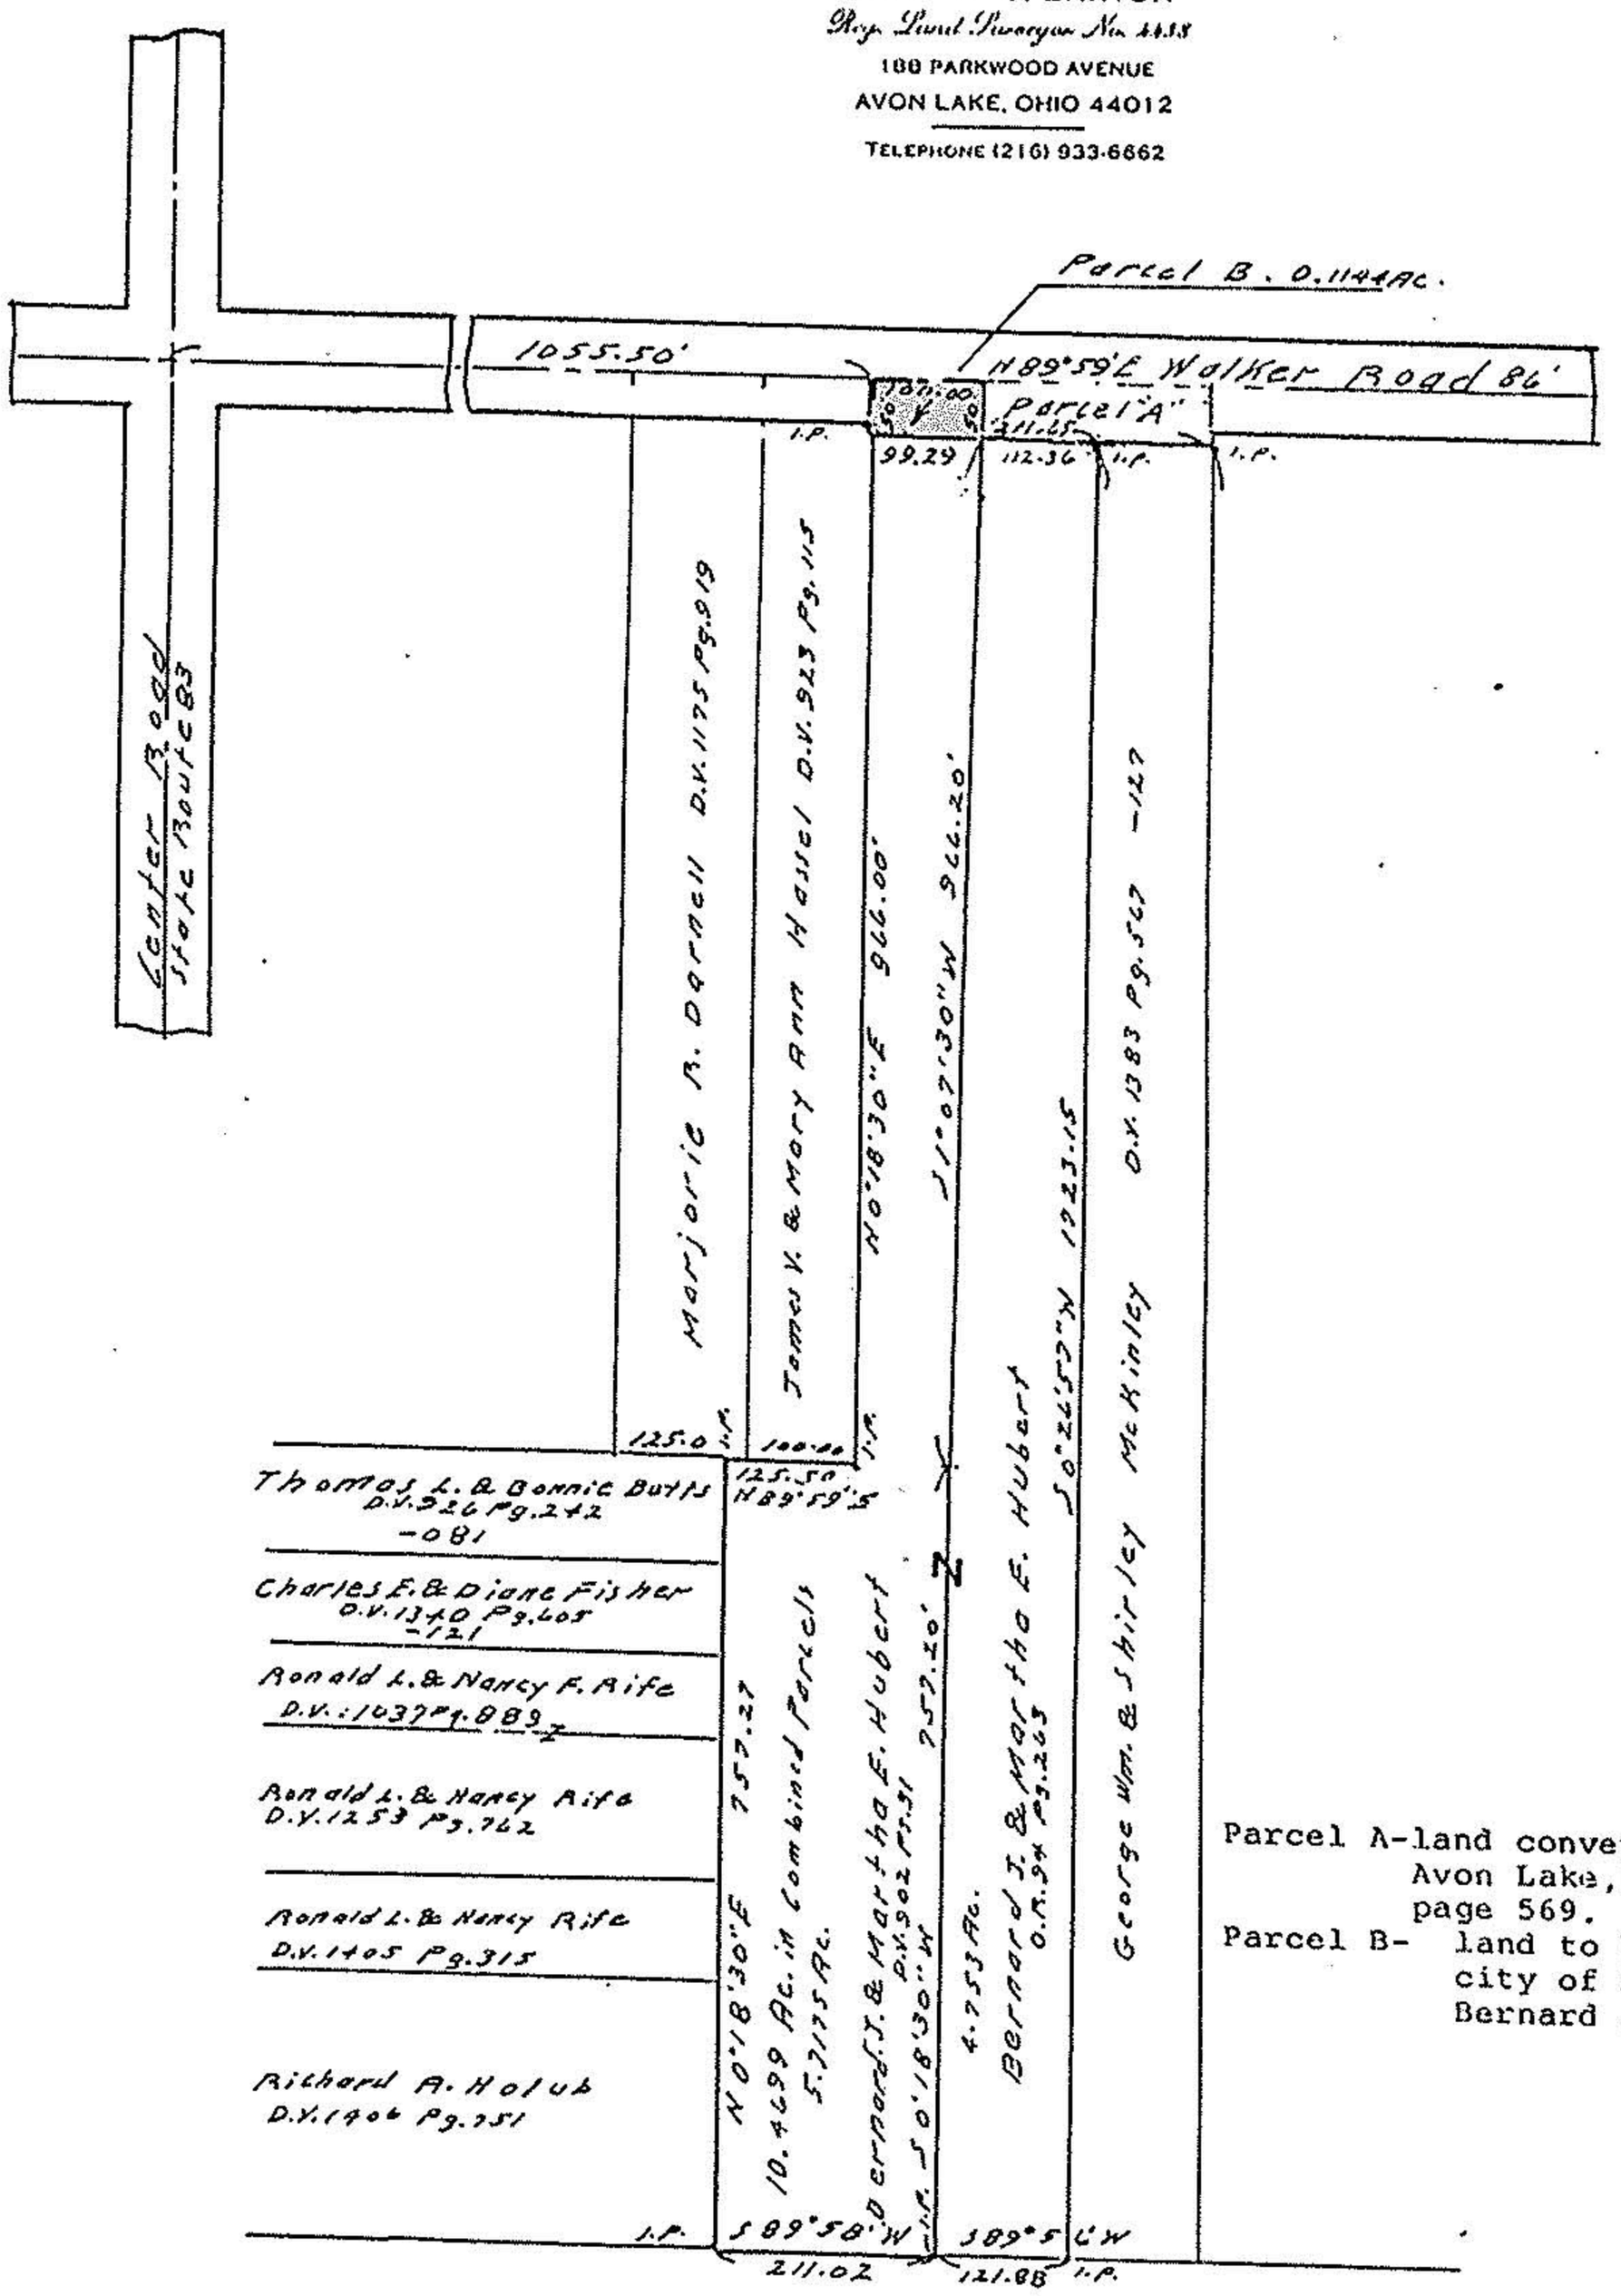

Parcel A-land conveyed to City of Avon Lake, Deed Vol. 1383, page 569.

Parcel B- land to be conveyed to city of Avon Lake by Bernard J. & Marth E. Hubert

#18123

APPROVED
LORAIN CO.
MAP DEPT.
DATE 9-16-88
PAGE 4-00-017-C
BY Carol Graves
VOID AFTER # 18123

SURVEY
of
Part of Section No. 17, Avon Township,
now city of Avon Lake, Lorain Co., Ohio.
For Bernard J. & Martha E. Hubert.
Scale 1"=200' August 11, 1988

STATE OF OHIO
WILLIAM B. BARTON
4438
REGISTERED SURVEYOR

#18123

4-00-017-C