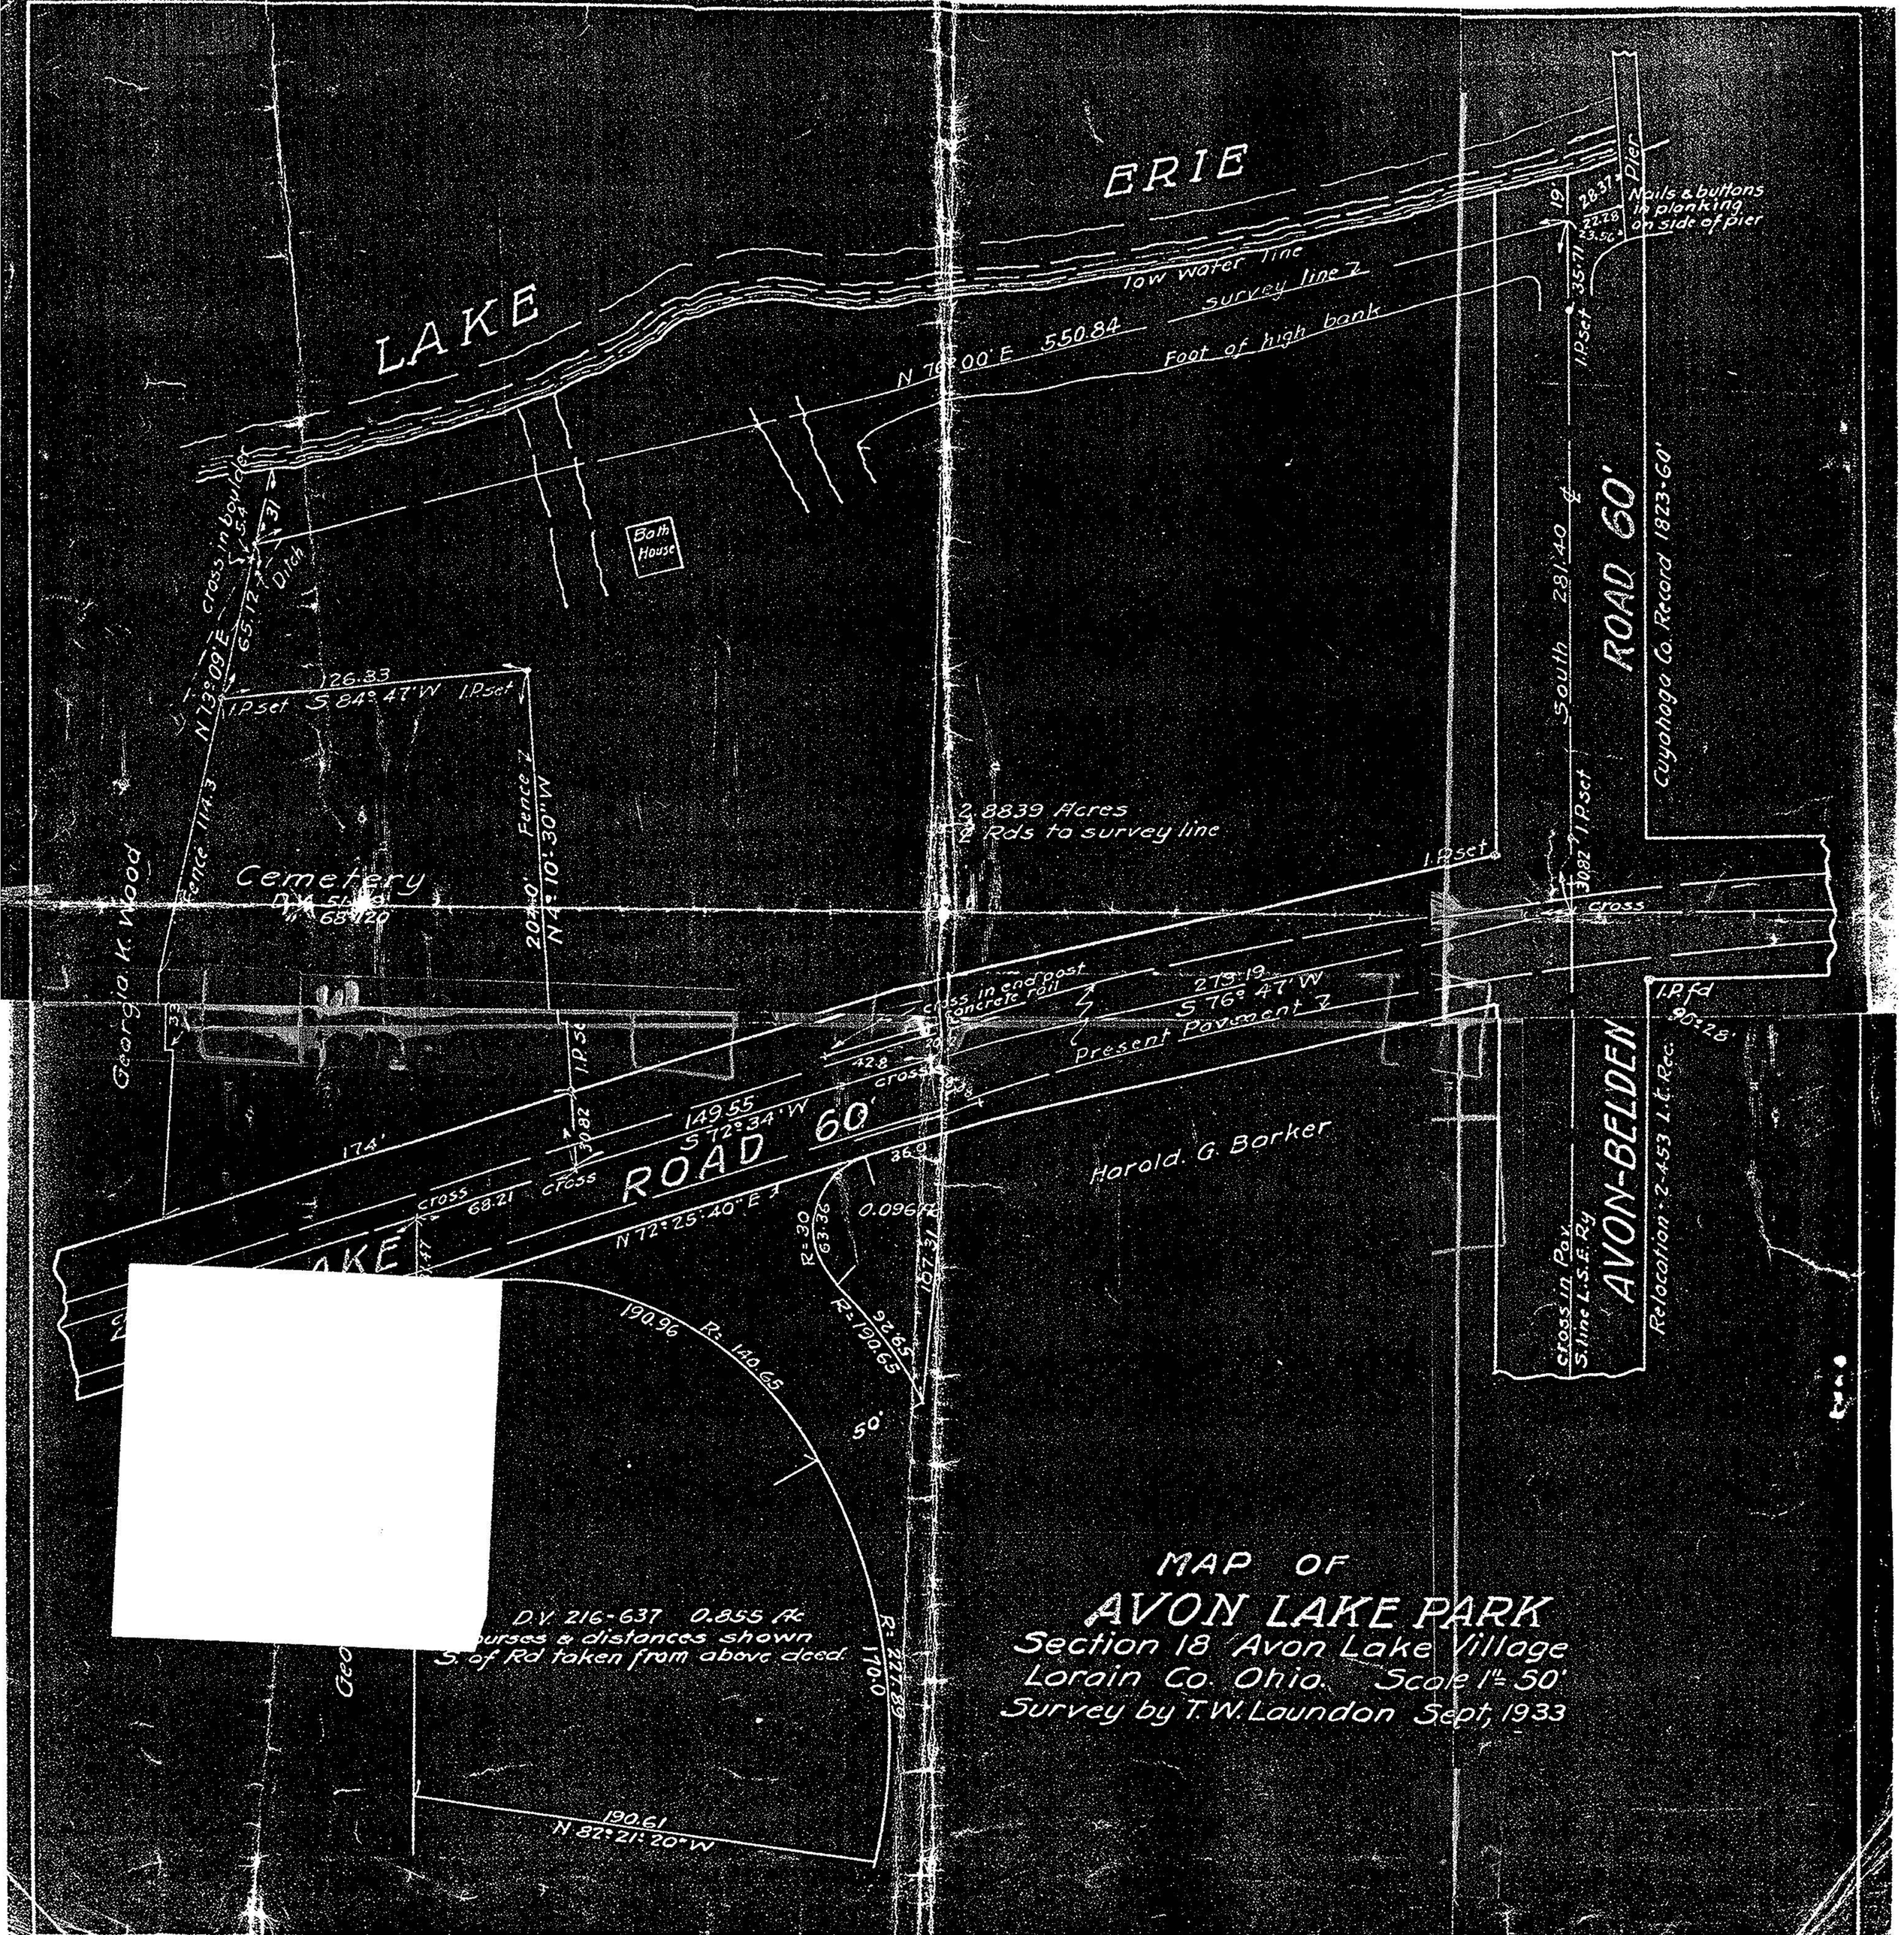
LAKE ERIE
low water line
survey line
Foot of high bank
N 76°00' E 550.84
Bath House
Pier
Nails & buttons in planking on side of pier
ROAD 60'
Cuyahoga Co. Record 1823-60'
South 281.40
Cemetery
Georgia K. Wood
Fence 114.3
Fence
N 4°10'30" W
2.8839 Acres
Rds to survey line
cross in end post concrete rail
Present Pavement
S 76° 47' W
S 72° 34' W
149.55
N 72° 25' 40" E
Harold. G. Barker
AVON-BELDEN
Relocation 2-453 L.C. Rec.
cross in Pav. S. line L.S.E. Ry
D.V. 216-637 0.855 Ac
S. of Rd taken from above deed.
190.96
R: 140.65
R: 190.65
R: 227.89
190.61
N 82° 21' 20" W
MAP OF
AVON LAKE PARK
Section 18 Avon Lake Village
Lorain Co. Ohio. Scale 1" = 50'
Survey by T.W. Laundon Sept, 1933