#15187

WILLIAM B. BARTON
REG. LAND SURVEYOR
188 PARKWOOD AVENUE
AVON LAKE, OHIO 44012
TELEPHONE (216) 933-6662

APPROVED
LORAIN CO.
MAP DEPT.
DATE 7-28-83
PAGE 4-00-018 H
BY J Collins
VOID AFTER 15187

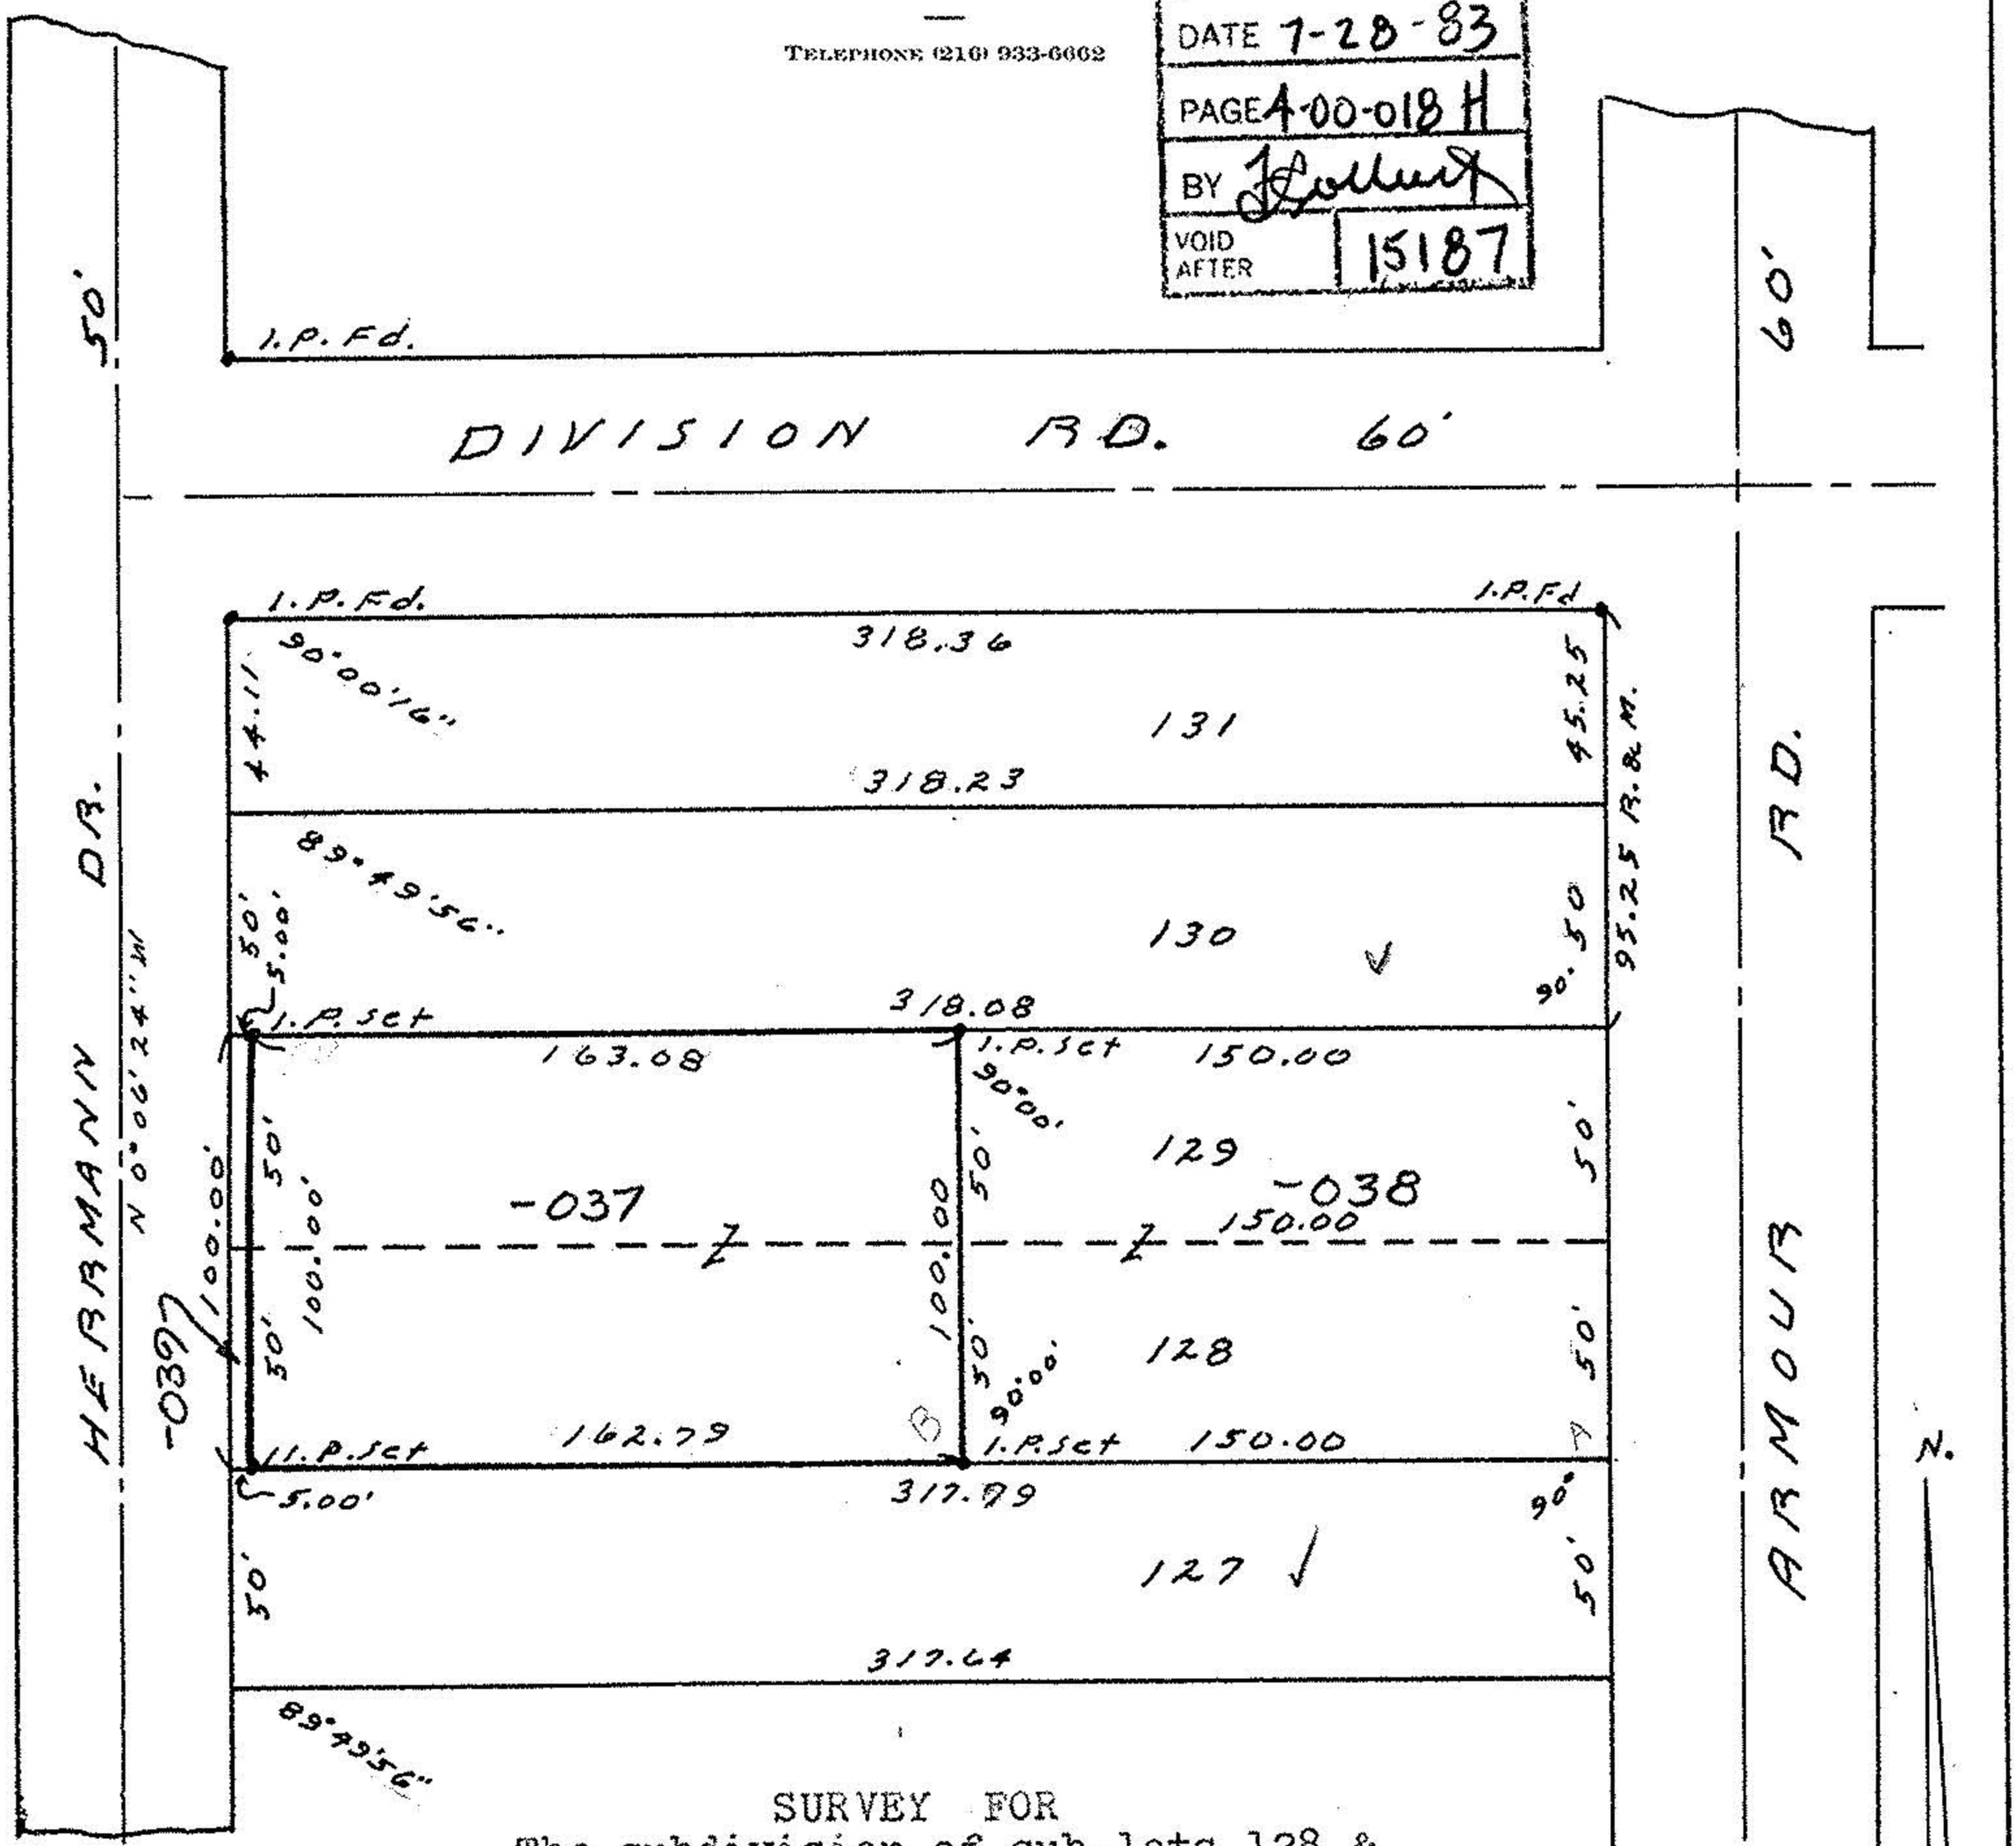

SURVEY FOR
The subdivision of sub-lots 128 & 129 of Avon Vineyard Allotment as recorded in Vol. 11 page 34 of Lorain County Record of Plats. Located in the City of Avon Lake, Lorain County, Ohio. May 18, 1983. Scale 1"=60'.

NOTE : The westerly 5.00 feet of lots 128 & 129 to be conveyed to the City of Avon Lake, Ohio.

#15187

4-00-018-H

#15187

4-00-018-161-0