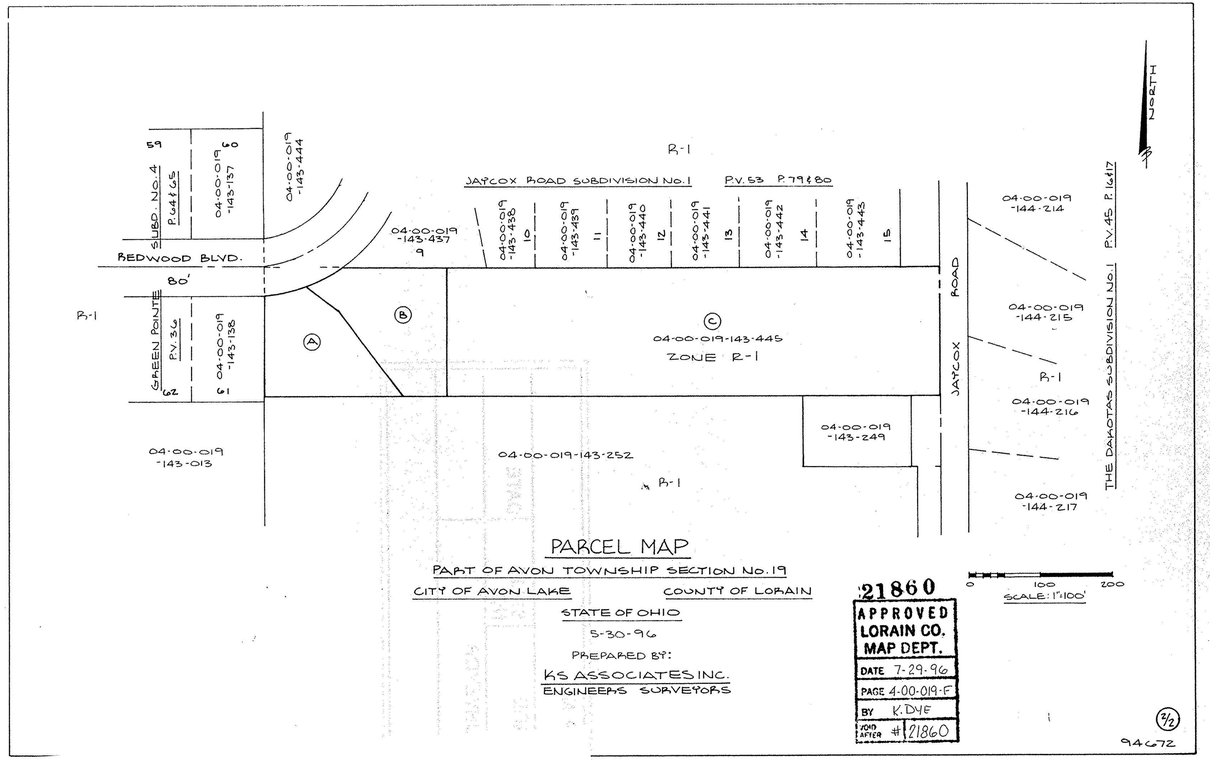

PARCEL MAP

PART OF AVON TOWNSHIP SECTION No. 19

CITY OF AVON LAKE COUNTY OF LORAIN

STATE OF OHIO

5-30-96

PREPARED BY:

KS ASSOCIATES INC.

ENGINEERS SURVEYORS

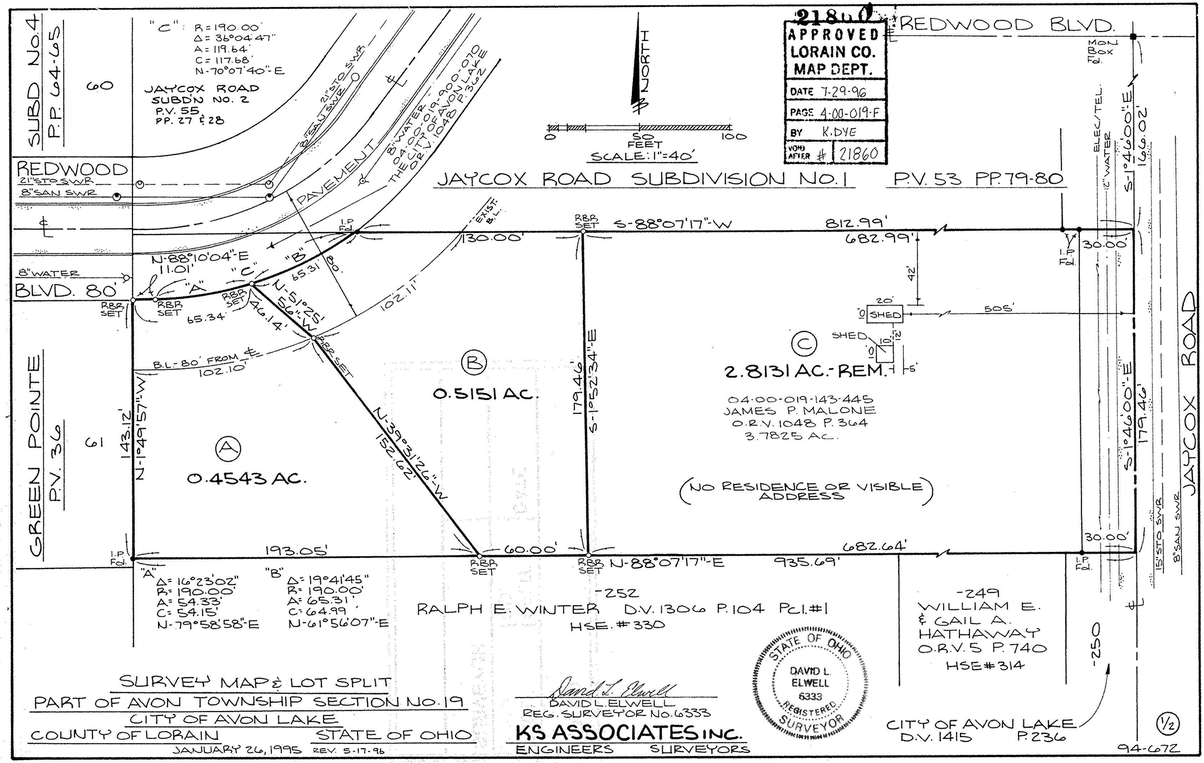

SURVEY MAP & LOT SPLIT

PART OF AVON TOWNSHIP SECTION No. 19

CITY OF AVON LAKE

COUNTY OF LORAIN STATE OF OHIO

JANUARY 26, 1995 REV. 5-17-96

DAVID L. ELWELL

REG. SURVEYOR No. 6333

KS ASSOCIATES INC.

ENGINEERS SURVEYORS

CITY OF AVON LAKE

D.V. 1415 P. 236