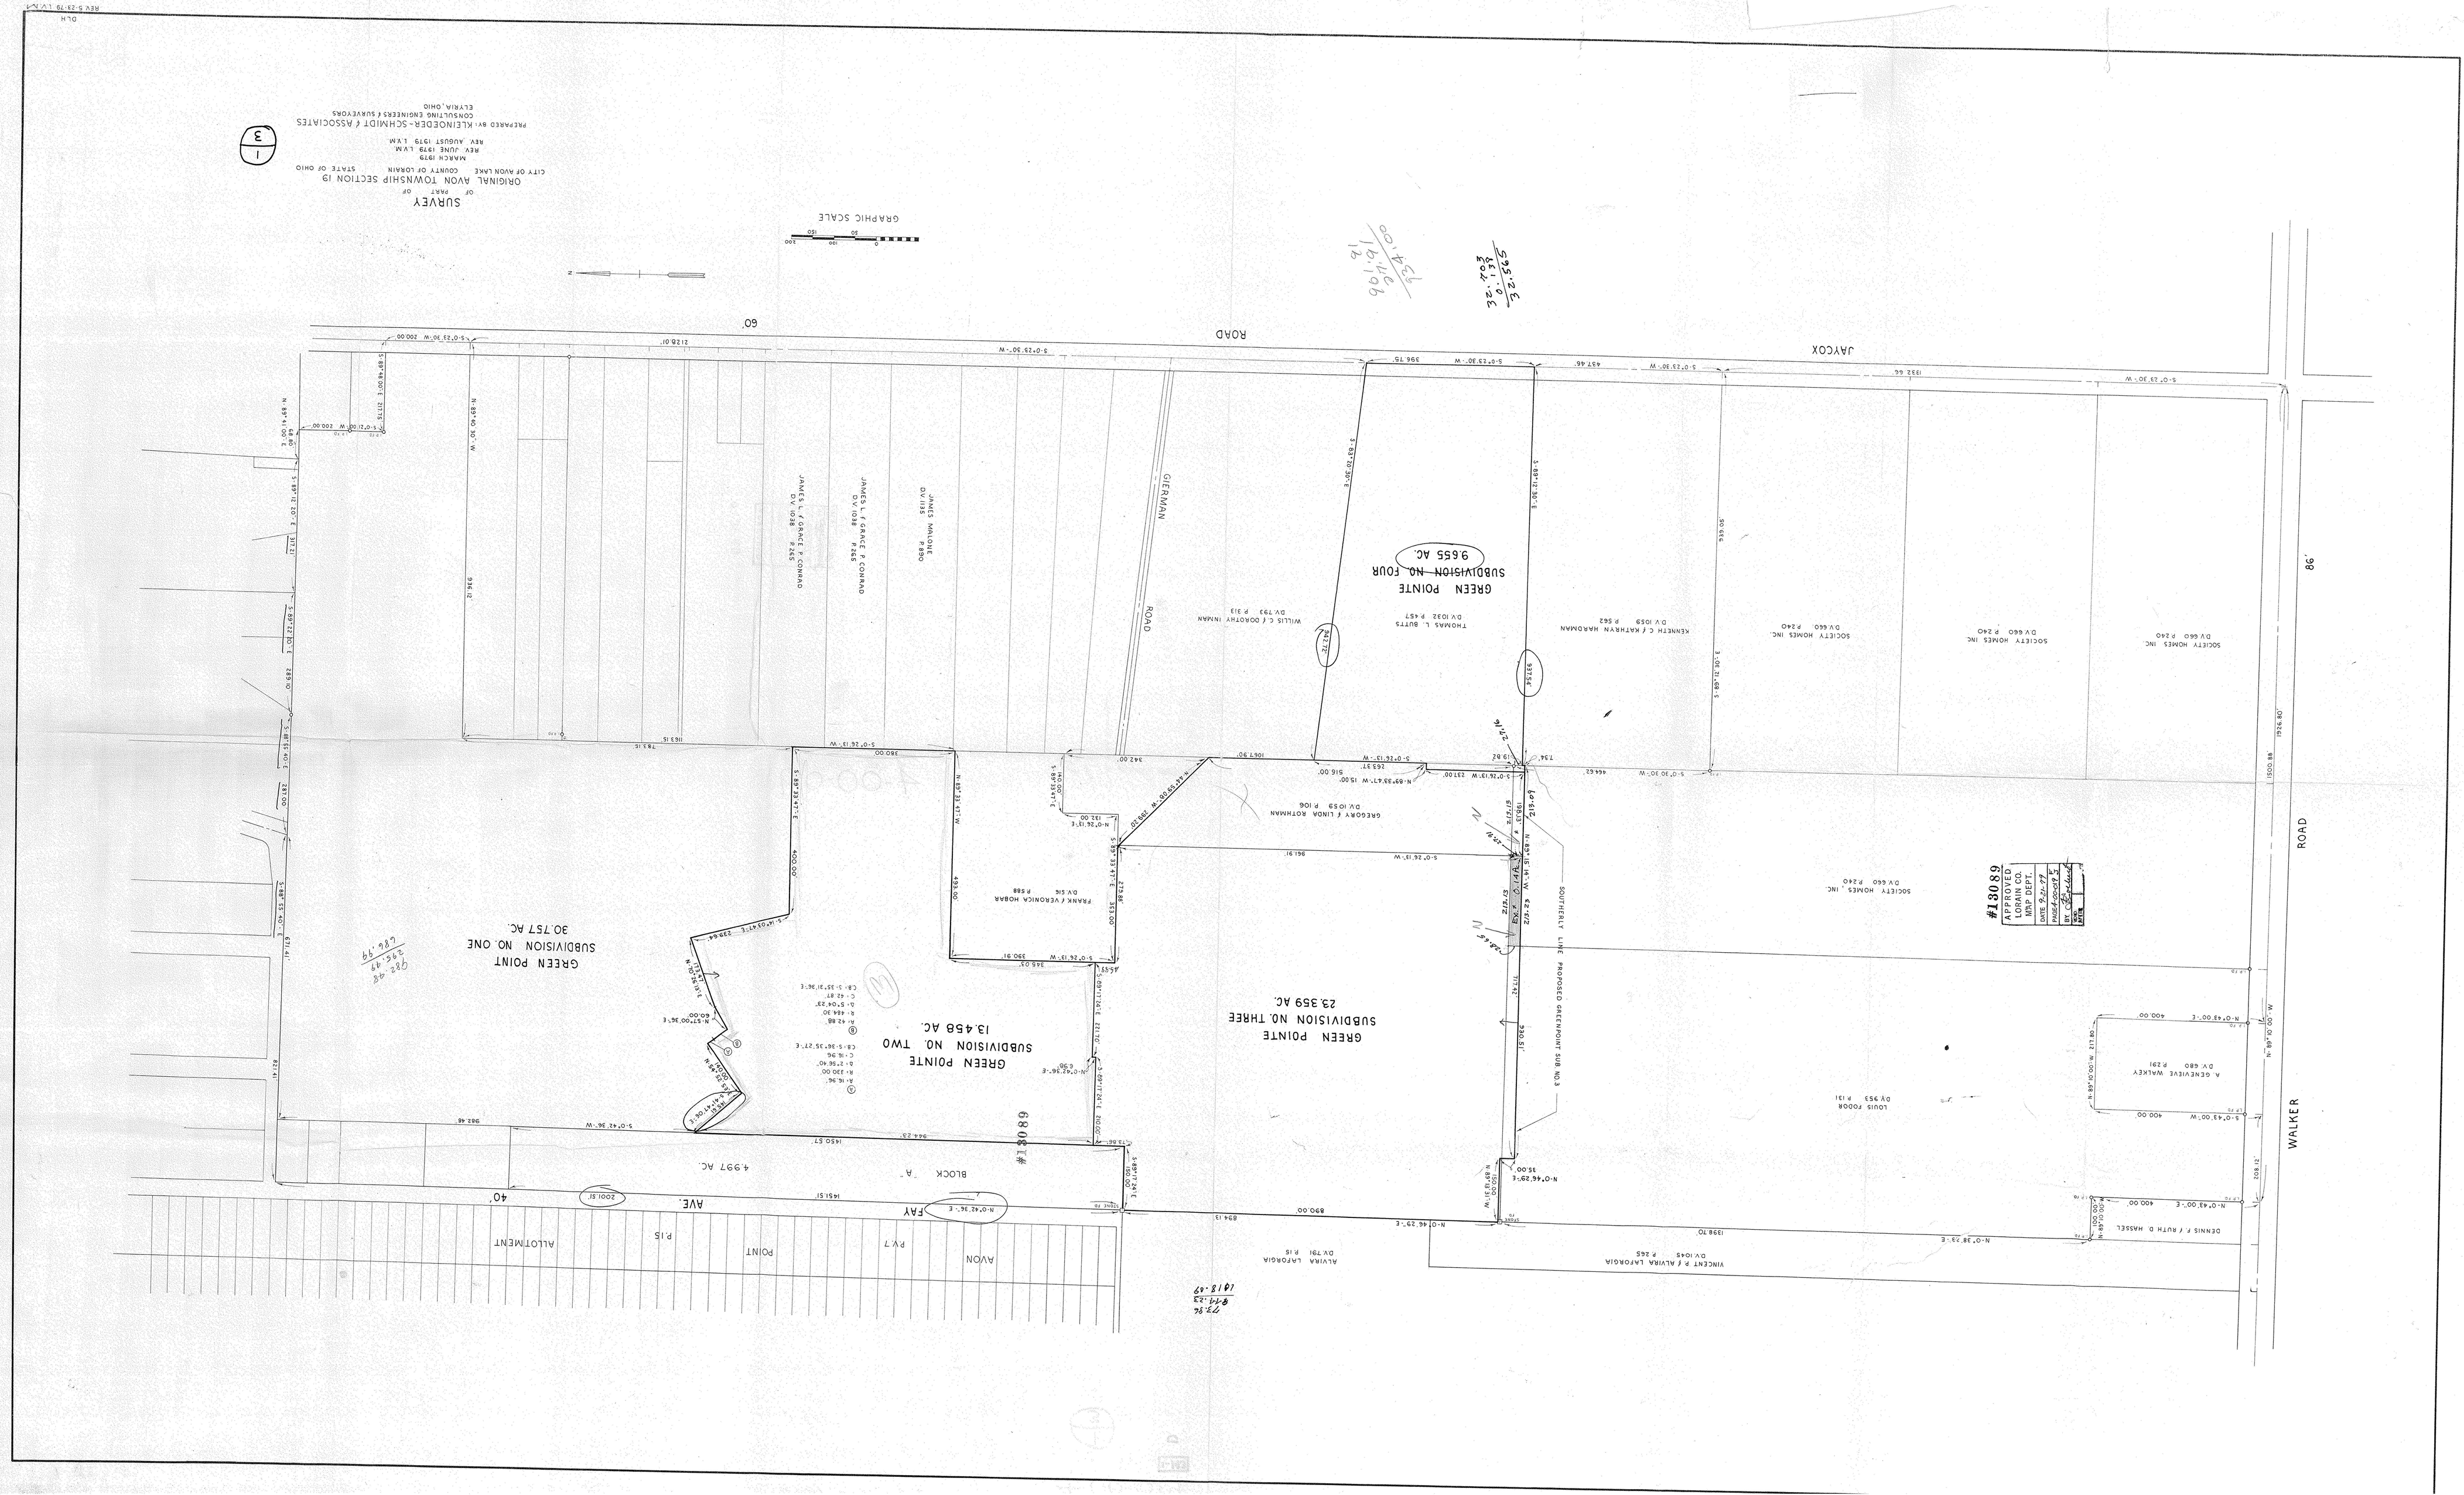
SURVEY
OF PART OF
ORIGINAL AVON TOWNSHIP SECTION 19
CITY OF AVON LAKE COUNTY OF LORAIN STATE OF OHIO
MARCH 1979
REV. JUNE 1979 LVM
REV. AUGUST 1979 LVM
PREPARED BY: KLEINDEDER-SCHMIDT & ASSOCIATES
CONSULTING ENGINEERS & SURVEYORS
ELYRIA, OHIO
GRAPHIC SCALE
JAYCOX ROAD
60'
GERMAN ROAD
WALKER ROAD
FAY AVE.
40'
AVON POINT PL7 PL5 ALLOTMENT
BLOCK "A"
4.997 AC.
GREEN POINTE SUBDIVISION NO. ONE
30.757 AC.
GREEN POINTE SUBDIVISION NO. TWO
13.458 AC.
GREEN POINTE SUBDIVISION NO. THREE
23.359 AC.
GREEN POINTE SUBDIVISION NO. FOUR
9.655 AC.
SOUTHERLY LINE PROPOSED GREENPOINT SUB NO.3
#13089
APPROVED
LORAIN CO.
MRD DEPT.
DATE 8-21-79
DIRECTOR
BY
DATE
SOCIETY HOMES INC. DV.660 P.240
JAMES L. & GRACE P. CONRAD DV.1028 P.245
JAMES L. & GRACE E. CONRAD DV.1028 P.245
JAMES MALONE DV.1115 P.890
WILLIS C. & DOROTHY INMAN DV.783 P.313
THOMAS L. BUTTS DV.1032 P.457
KENNETH C. & KATHRYN HARDMAN DV.1059 P.562
GREGORY & LINDA ROTHMAN DV.1059 P.106
FRANK & VERONICA HOBAR DV.516 P.588
ALVIRA LAFORGIA DV.791 P.15
VINCENT P. & ALVIRA LAFORGIA DV.1045 P.265
DENNIS F. & RUTH D. HASSEL
A. GENEVIEVE WALKEY DV.680 P.291
LOUIS FOOOR DV.953 P.131
38