PLAT TO ACCOMPANY DESCRIPTION
SHOWING PROPOSED LAKE ERIE SUBMERGED LAND LEASE LYING NORTHERLY AND NORTHEASTERLY OF SUBLOT NOS. 18, 19, 20, 21 AND 22 IN THE COVELAND COMPANY'S GLEN ARDEN BEACH ALLOTMENT OF A PART OF ORIGINAL AVON TOWNSHIP SECTION NO. 19, AS SHOWN BY THE RECORDED PLAT IN VOLUME 11 OF MAPS, PAGE 26 OF LORAIN COUNTY RECORDS. NORTHERLY OF SUBLOT NO. 1 IN SUNSET PARK ALLOTMENT OF A PART OF ORIGINAL AVON TOWNSHIP SECTION NO. 19, AS SHOWN BY THE RECORDED PLAT IN VOLUME 13 OF MAPS, PAGE 13 OF LORAIN COUNTY RECORDS.
IN THE CITY OF AVON LAKE, OHIO
DIMENSIONS ARE IN FEET.

SCALE: 1"=60'
OCTOBER * 1999

BY: GARRETT & ASSOCIATES, INC.
ENGINEERS & SURVEYORS * SINCE 1890
2030 WEST 19TH STREET
CLEVELAND, OHIO 44113
PHONE: (216) 696-6080

STATE OF OHIO
FRANK M. CIRNSKI
S-5714
REGISTERED SURVEYOR

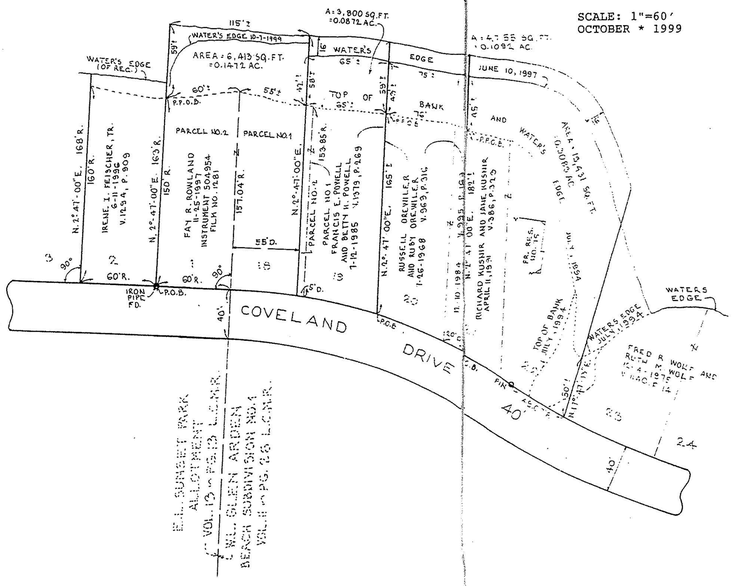

MAP NO. 99-105 SK-2
L.L.

PLAT TO ACCOMPANY DESCRIPTION
SHOWING PROPOSED LAKE ERIE SUBMERGED LAND LEASE LYING NORTHERLY AND NORTHEASTERLY OF SUBLOT NOS. 18, 19, 20, 21 AND 22 IN THE COVELAND COMPANY'S GLEN ARDEN BEACH ALLOTMENT OF A PART OF ORIGINAL AVON TOWNSHIP SECTION NO. 19, AS SHOWN BY THE RECORDED PLAT IN VOLUME 11 OF MAPS, PAGE 26 OF LORAIN COUNTY RECORDS. NORTHERLY OF SUBLOT NO. 1 IN SUNSET PARK ALLOTMENT OF A PART OF ORIGINAL AVON TOWNSHIP SECTION NO. 19, AS SHOWN BY THE RECORDED PLAT IN VOLUME 13 OF MAPS, PAGE 13 OF LORAIN COUNTY RECORDS.
IN THE CITY OF AVON LAKE, OHIO
DIMENSIONS ARE IN FEET.

SCALE: 1"=60'
OCTOBER * 1999

BY: GARRETT & ASSOCIATES, INC.
ENGINEERS & SURVEYORS * SINCE 1890
2030 WEST 19TH STREET
CLEVELAND, OHIO 44113
PHONE: (216) 696-6080

STATE OF OHIO
FRANK M. CIRNSKI
S-5714
REGISTERED SURVEYOR

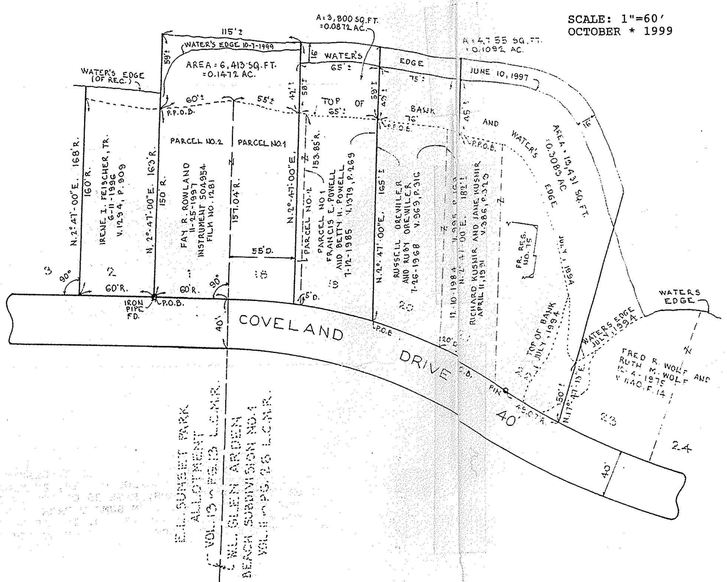

MAP NO. 99-105 SK-2
L.L.

#00370
APPROVED
LORAIN CO.
MAP DEPT.
DATE 3-7-00
FILE A-00-019-C
BY
SEQ. 00370