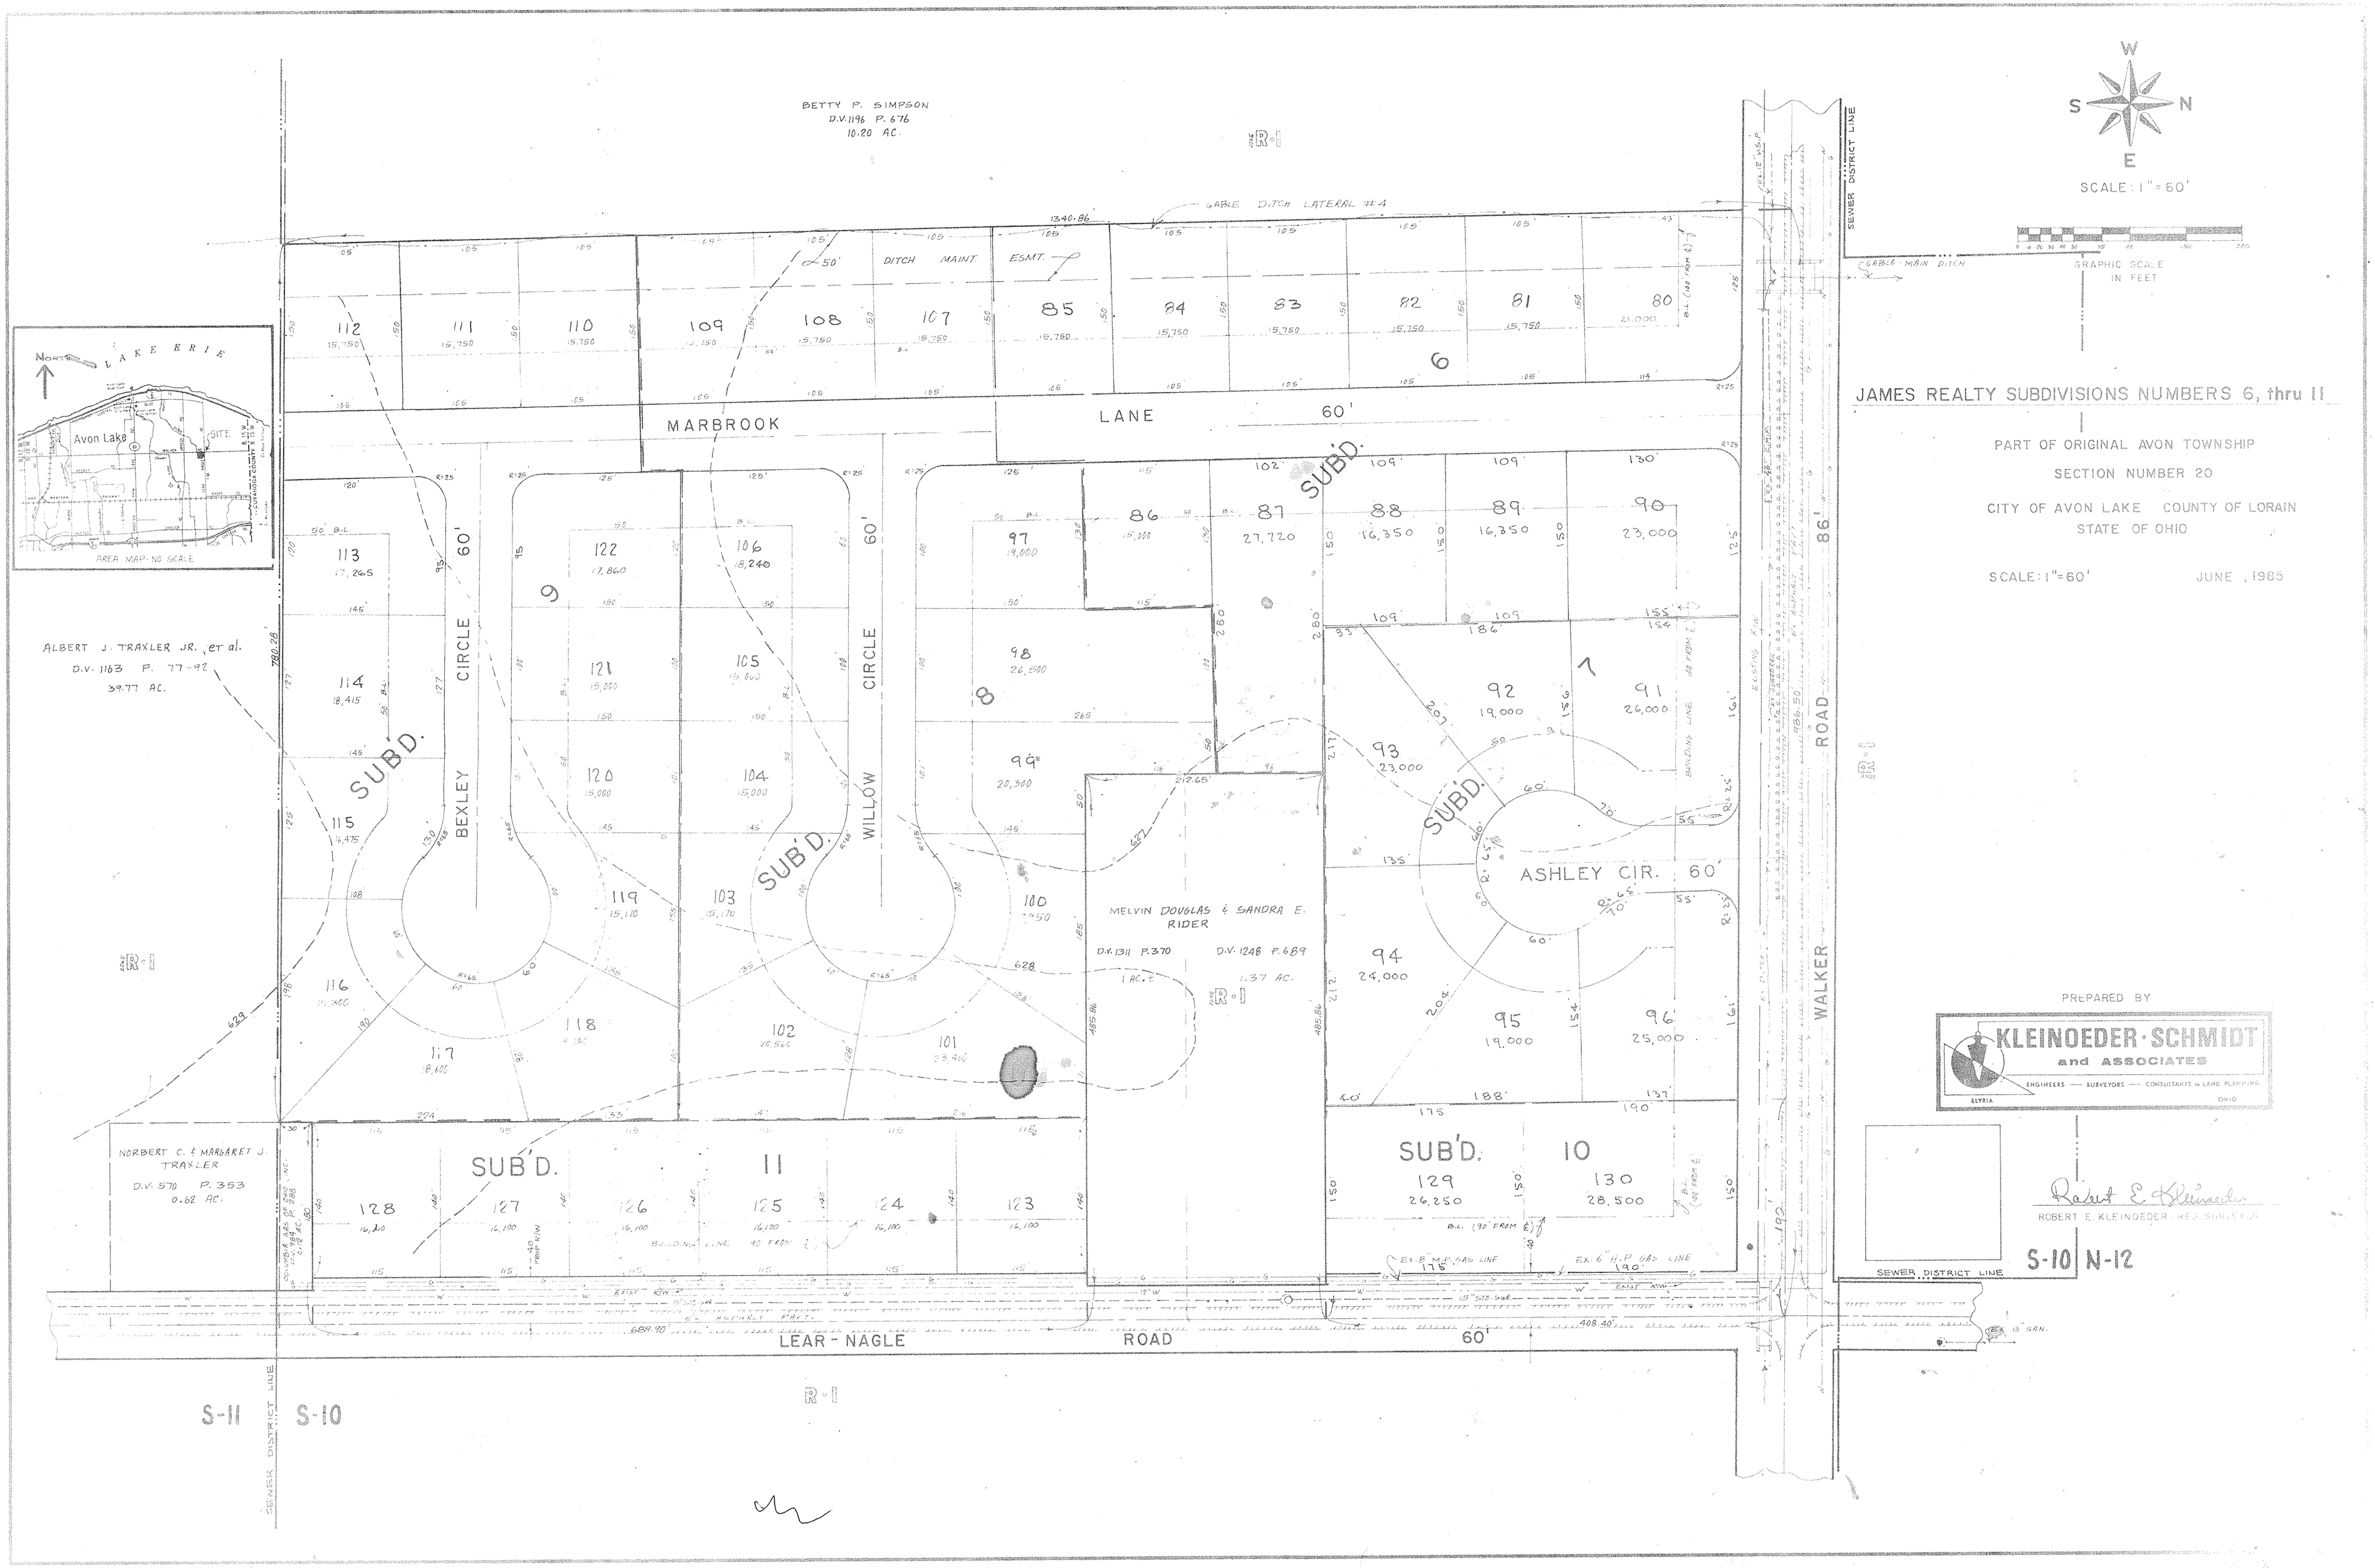

JAMES REALTY SUBDIVISIONS NUMBERS 6, thru 11
PART OF ORIGINAL AVON TOWNSHIP
SECTION NUMBER 20
CITY OF AVON LAKE COUNTY OF LORAIN
STATE OF OHIO
SCALE: 1"=60'
JUNE, 1985
SCALE: 1"=60'
GRAPHIC SCALE IN FEET
W
S
N
E
BETTY P. SIMPSON
D.V. 1196 P. 676
10.20 AC.
GABLE DITCH LATERAL #4
DITCH MAINT. ESMT.
MARBROOK LANE 60'
LAKE ERIE
Avon Lake
SITE
AREA MAP - NO SCALE
ALBERT J. TRAXLER JR., et al.
D.V. 1163 P. 77-92
39.77 AC.
BEXLEY CIRCLE 60'
WILLOW CIRCLE 60'
SUB'D.
MELVIN DOUGLAS & SANDRA E. RIDER
D.V. 1311 P. 370
D.V. 1248 P. 689
1.37 AC.
ASHLEY CIR. 60'
WALKER ROAD 86'
SEWER DISTRICT LINE
NORBERT C. & MARGARET J. TRAXLER
D.V. 570 P. 353
0.62 AC.
LEAR-NAGLE ROAD 60'
S-11
S-10
N-12
PREPARED BY
KLEINOEDER·SCHMIDT and ASSOCIATES
ENGINEERS — SURVEYORS — CONSULTANTS in LAND PLANNING
ELYRIA OHIO
ROBERT E. KLEINOEDER - REG. SURVEYOR