SURVEY
OF
30.9090 ACRES
OF PART OF
ORIGINAL AVON TOWNSHIP SECTION NO. 20
NOW IN THE CITY OF AVON LAKE
LORAIN COUNTY, OHIO
FOR
LEGACY POINTE, LTD.

BY
THE HENRY G. REITZ ENGINEERING COMPANY
4214 ROCKY RIVER DRIVE, CLEVELAND, OH. 44135
PHONE: (216) 251-3033 FAX: (216) 251-5149

BY _____ VICE PRES.
JAMES T. SAYLER, REG. SURVEYOR NO. S-7425

SCALE: 1' = 100'
JUNE, 2002
REV: 7/8/2002

STATE OF OHIO — JAMES T. SAYLER S-7425 — REGISTERED PROFESSIONAL SURVEYOR

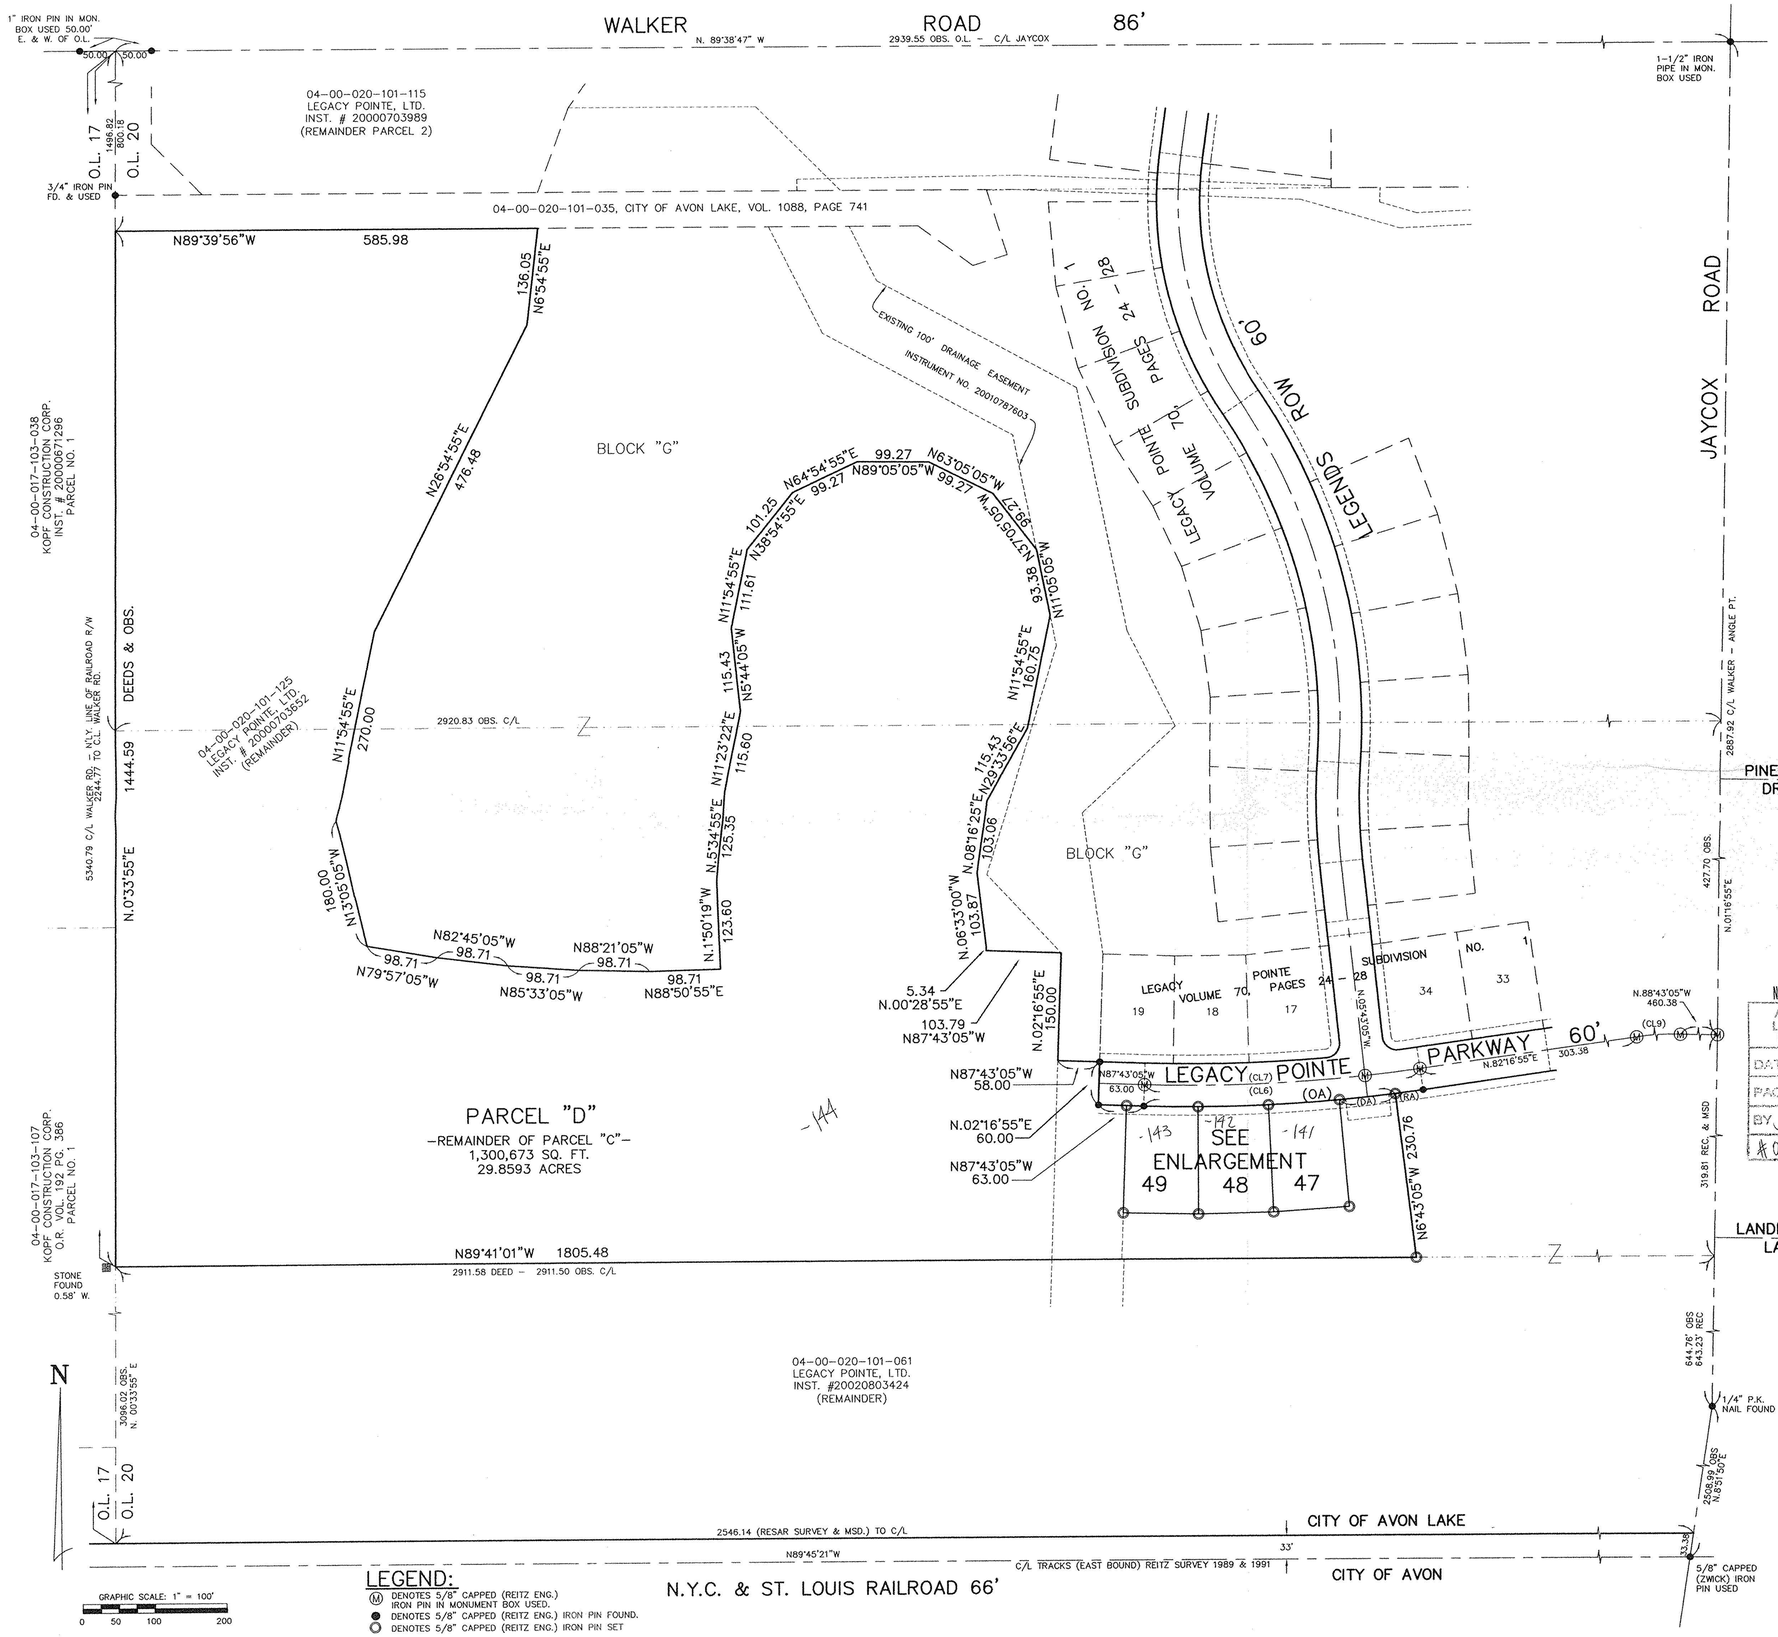

No 01221
APPROVED
LORAIN CO.
MAP DEPT
DATE 10-3-02
PAGE 4-00-020-A
BY JHatfield
02-01221

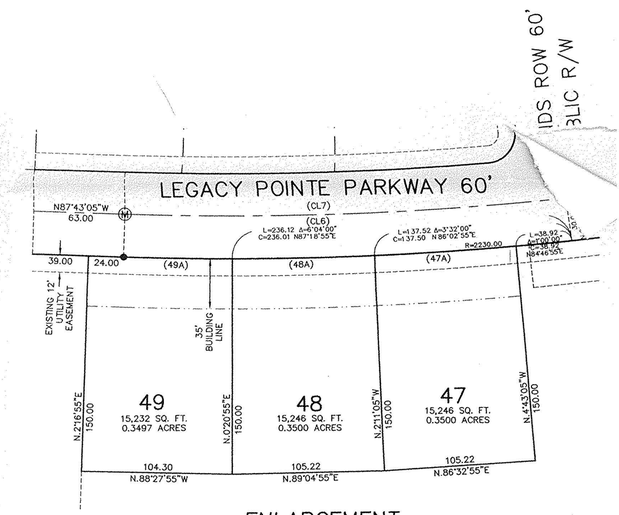

ENLARGEMENT
SCALE: 1"=50'

(CL6) R=2200.00 D=10°00'00" L=383.97 C=383.49 N87°16'55"E T=192.48	(CL7) R=2200.00 D=8°00'00" L=307.18 C=306.93 N88°16'55"E T=153.84	(CL9) R=2200.00 D=9°00'00" L=345.57 C=345.22 N86°46'55"E T=173.14	(RA) R=2230.00 D=1°00'00" L=38.92 C=38.92 N82°46'55"E T=19.46
(49A) R=2230.00 D=1°56'00" L=75.25 C=75.24 N88°41'05"W T=37.63	(48A) R=2230.00 D=2°32'00" L=98.60 C=98.59 N89°04'55"E T=49.31	(47A) R=2230.00 D=2°32'00" L=98.60 C=98.59 N86°32'55"E T=49.31	(DA) R=2230.00 D=2°00'00" L=77.84 C=77.84 N84°16'55"E T=38.93

LEGEND:
- (M) DENOTES 5/8" CAPPED (REITZ ENG.) IRON PIN IN MONUMENT BOX USED.
- ● DENOTES 5/8" CAPPED (REITZ ENG.) IRON PIN FOUND.
- ○ DENOTES 5/8" CAPPED (REITZ ENG.) IRON PIN SET