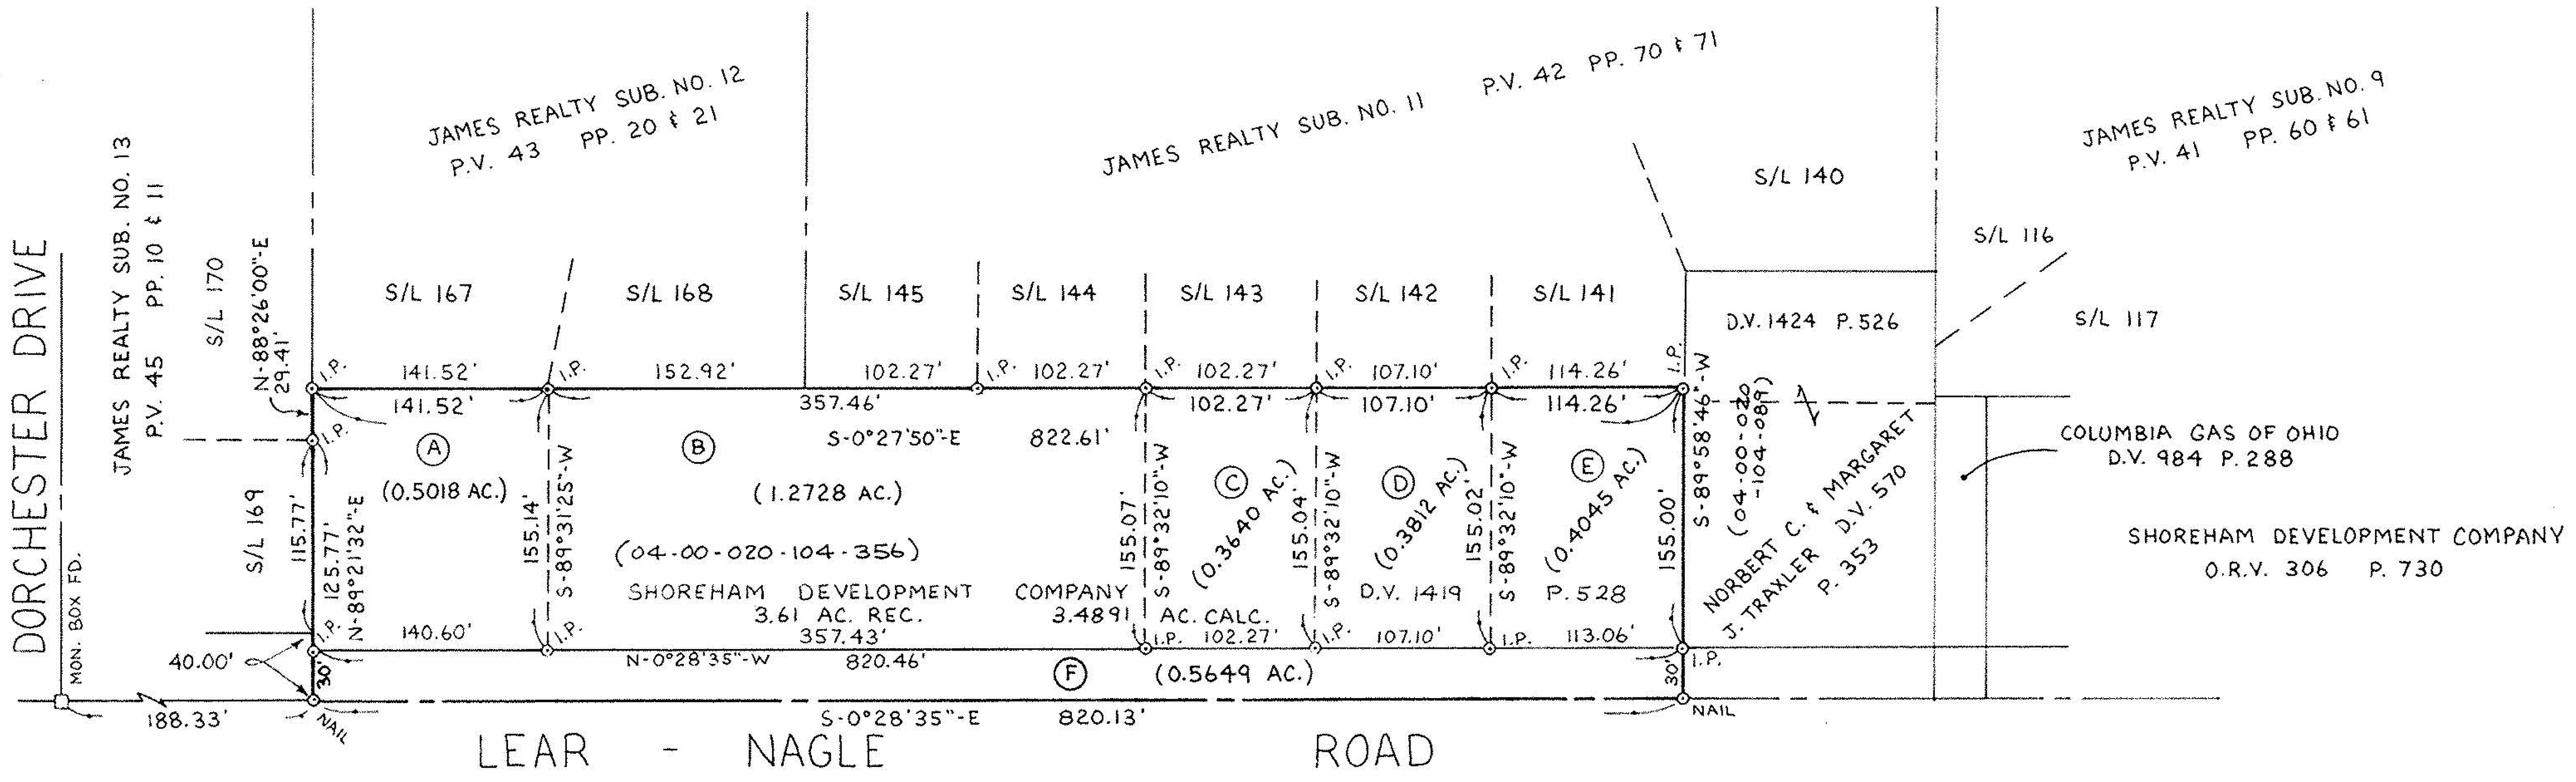

APPROVED
LORAIN CO.
MAP DEPT.
DATE 8-12-91
PAGE 4-00-020
BY CAROLYN FRANCIS
ADD AFTER 19495

X19495

NORTH

0 50 100 200 300
SCALE : 1" = 100'

04-00-020-104
04-00-020-900

SURVEY MAP

PART OF AVON TOWNSHIP SECTION 20
CITY OF AVON LAKE · COUNTY OF LORAIN
STATE OF OHIO

PREPARED BY
KS ASSOCIATES, INC.
424 Middle Ave. P.O. Box 89
ELYRIA, OHIO 44036
(216) 322-6317

David L. Elwell
DAVID L. ELWELL REG. SURV. # 6333
5-29-91
REV. 6-06-91

STATE OF OHIO
DAVID
ELWELL
6333
REGISTERED
SURVEYOR

91-248 A