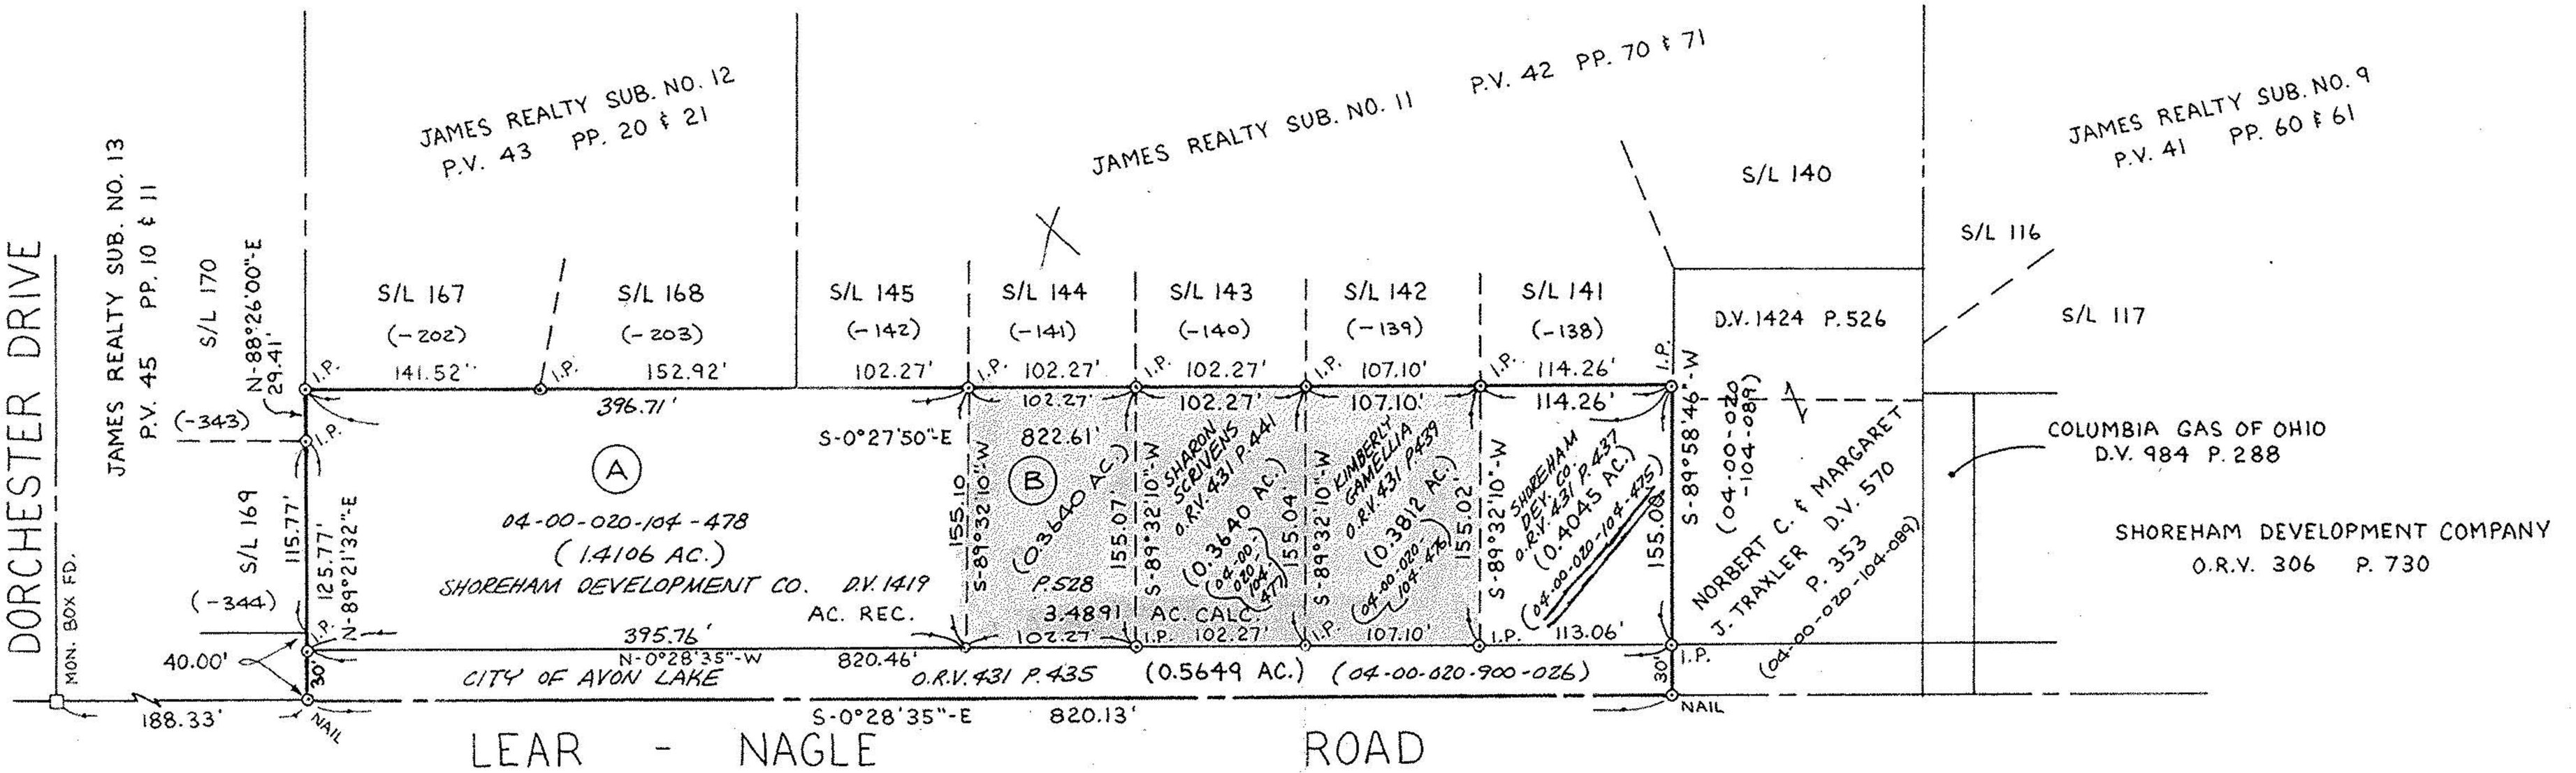

NORTH

0 50 100 200 300

SCALE : 1" = 100'

SURVEY MAP

PART OF AVON TOWNSHIP SECTION 20

CITY OF AVON LAKE · COUNTY OF LORAIN

STATE OF OHIO

PREPARED BY

KS ASSOCIATES, INC.
424 Middle Ave. P.O. Box 89
ELYRIA, OHIO 44036
(216) 322-6317

David L. Elwell

DAVID L. ELWELL REG. SURV. # 6333

5-29-91 REV. 3-6-92 REV. "A" & "B"

REV. 6-06-91 REV. 2-25-92 "B" REV. & "G"

19857

APPROVED
LORAIN CO.
MAP DEPT.

DATE

PAGE

BY

VOID AFTER

STATE OF OHIO
DAVID L. ELWELL
6333
REGISTERED SURVEYOR

91-248 A