SITE PLAN
FOR

BRETT LINDEN

AVON, OHIO

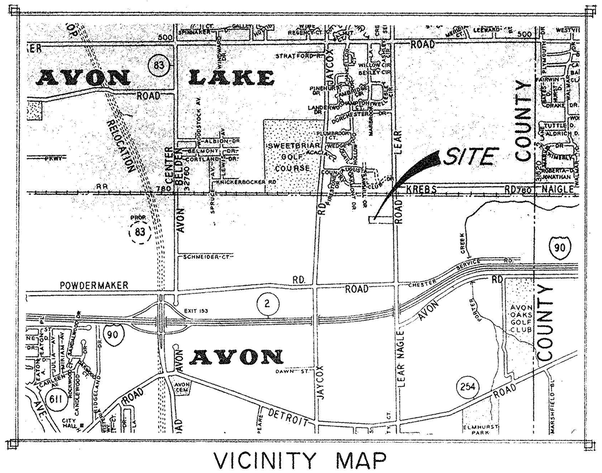

VICINITY MAP

N
W E
S

DATE : AUGUST, 1993
SCALE : 1" = 50'
0 50 100

LEGEND

(000.00) PROP. GRADE
000.00 EXIST'G. ELEV.
S.W.F. SURFACE WATER FLOW

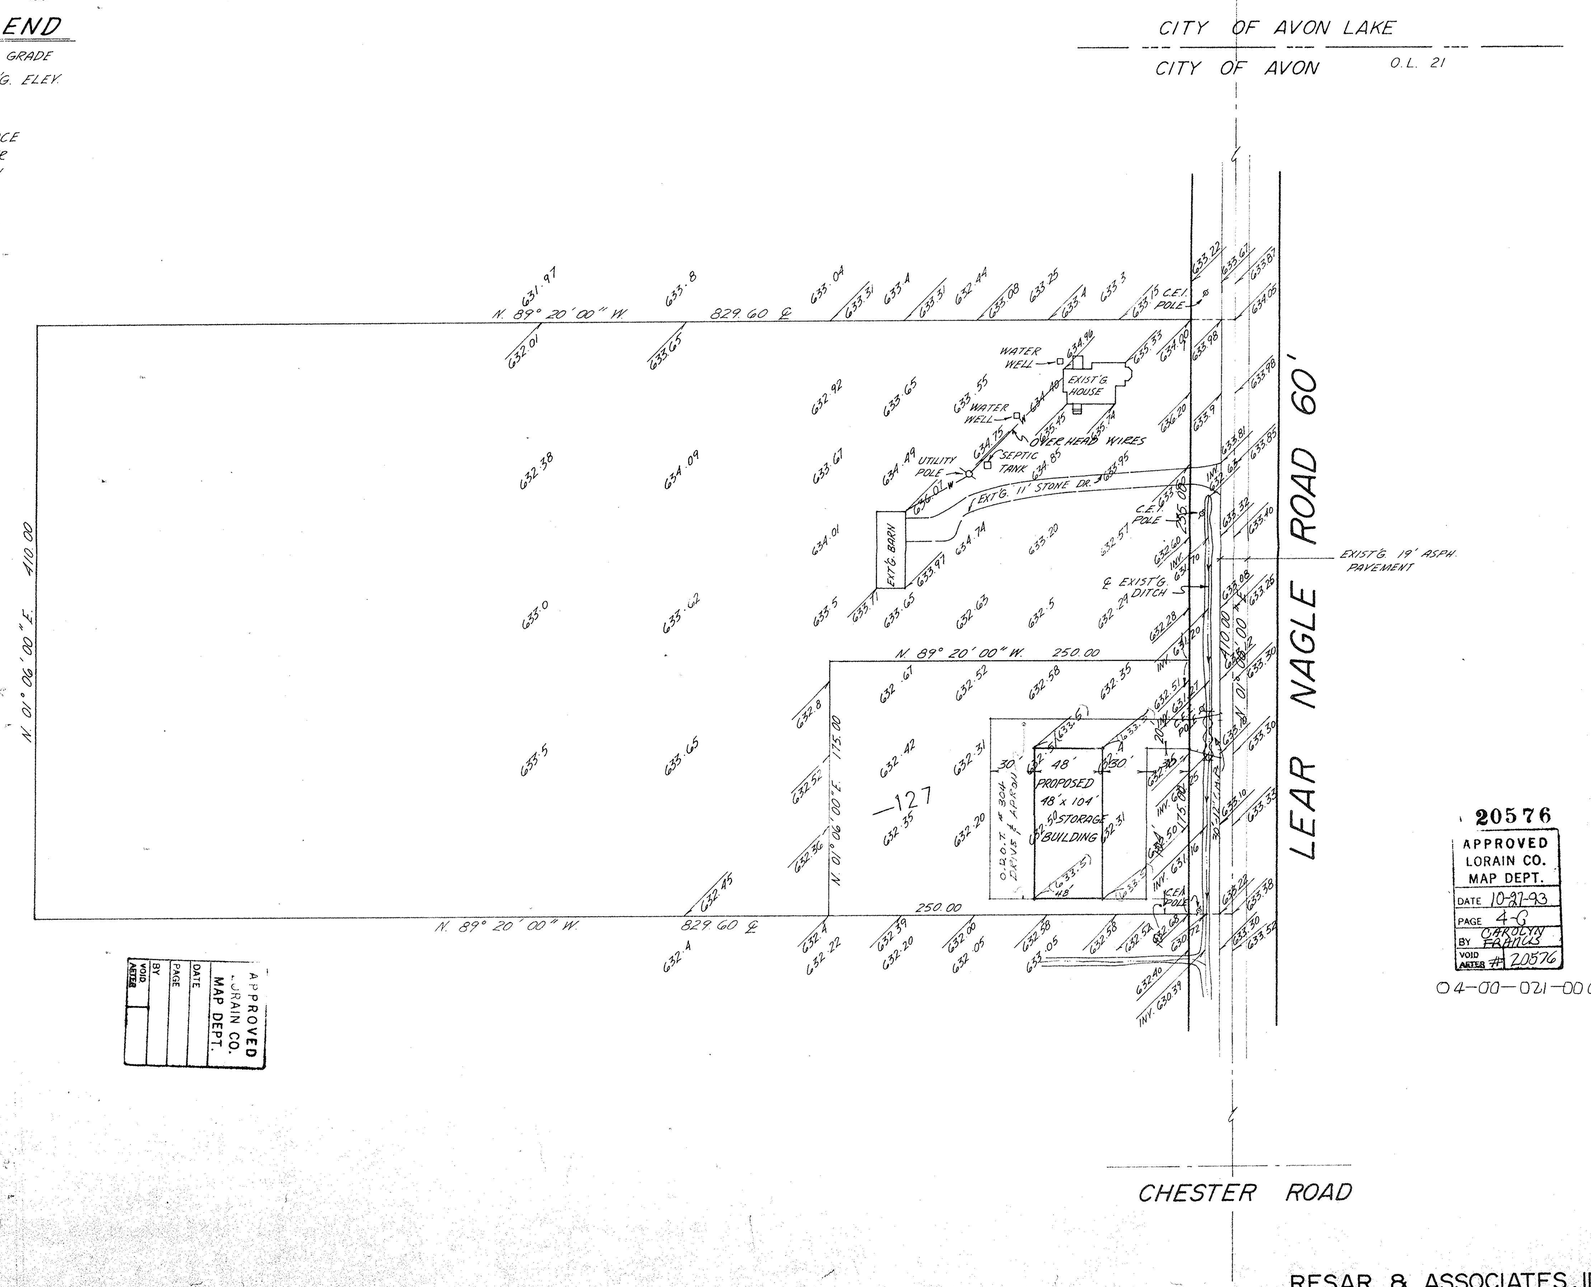

APPROVED
LORAIN CO.
MAP DEPT.
DATE
PAGE
BY
VOID AFTER

20576
APPROVED
LORAIN CO.
MAP DEPT.
DATE 10-27-93
PAGE 46
BY CAROLYN FARMER
VOID AFTER # 20576

04-00-021-000

RESAR & ASSOCIATES, INC.
CONSULTING ENGINEERS SURVEYORS
24629 DETROIT ROAD WESTLAKE, OHIO 44145