SURVEY
OF
A PARCEL SPLIT
OF
2.0116 ACRES
OF PART OF
ORIGINAL AVON TOWNSHIP
SECTION NO. 22
NOW IN THE CITY OF AVON
LORAIN COUNTY, OHIO
FOR
FRANK MADI
BY

THE HENRY G. REITZ ENGINEERING COMPANY
4214 ROCKY RIVER DRIVE, CLEVELAND, OH. 44135
PHONE: (216) 251-3033 FAX: (216) 251-5149

CERTIFICATE:
DIMENSIONS SHOWN ON THIS PLAT ARE EXPRESSED IN FEET AND DECIMAL PARTS THEREOF. PERMANENT MONUMENTS WERE FOUND OR 5/8" CAPPED IRON PINS SET AT ALL POINTS INDICATED HEREON. ALL BEARINGS ARE BASED ON THE CENTERLINE OF JAYCOX ROAD OF HAVING A BEARING OF N.00°52'00"E AND ARE USED TO DENOTE ANGLES ONLY. ALL OF WHICH WE CERTIFY TO BE CORRECT.

BY _____ VICE PRES.

JAMES T. SAYLER, REG. SURVEYOR NO. S-7425
SCALE: 1" = 50' JULY, 2001

STATE OF OHIO
JAMES T. SAYLER S-7425 REGISTERED PROFESSIONAL SURVEYOR

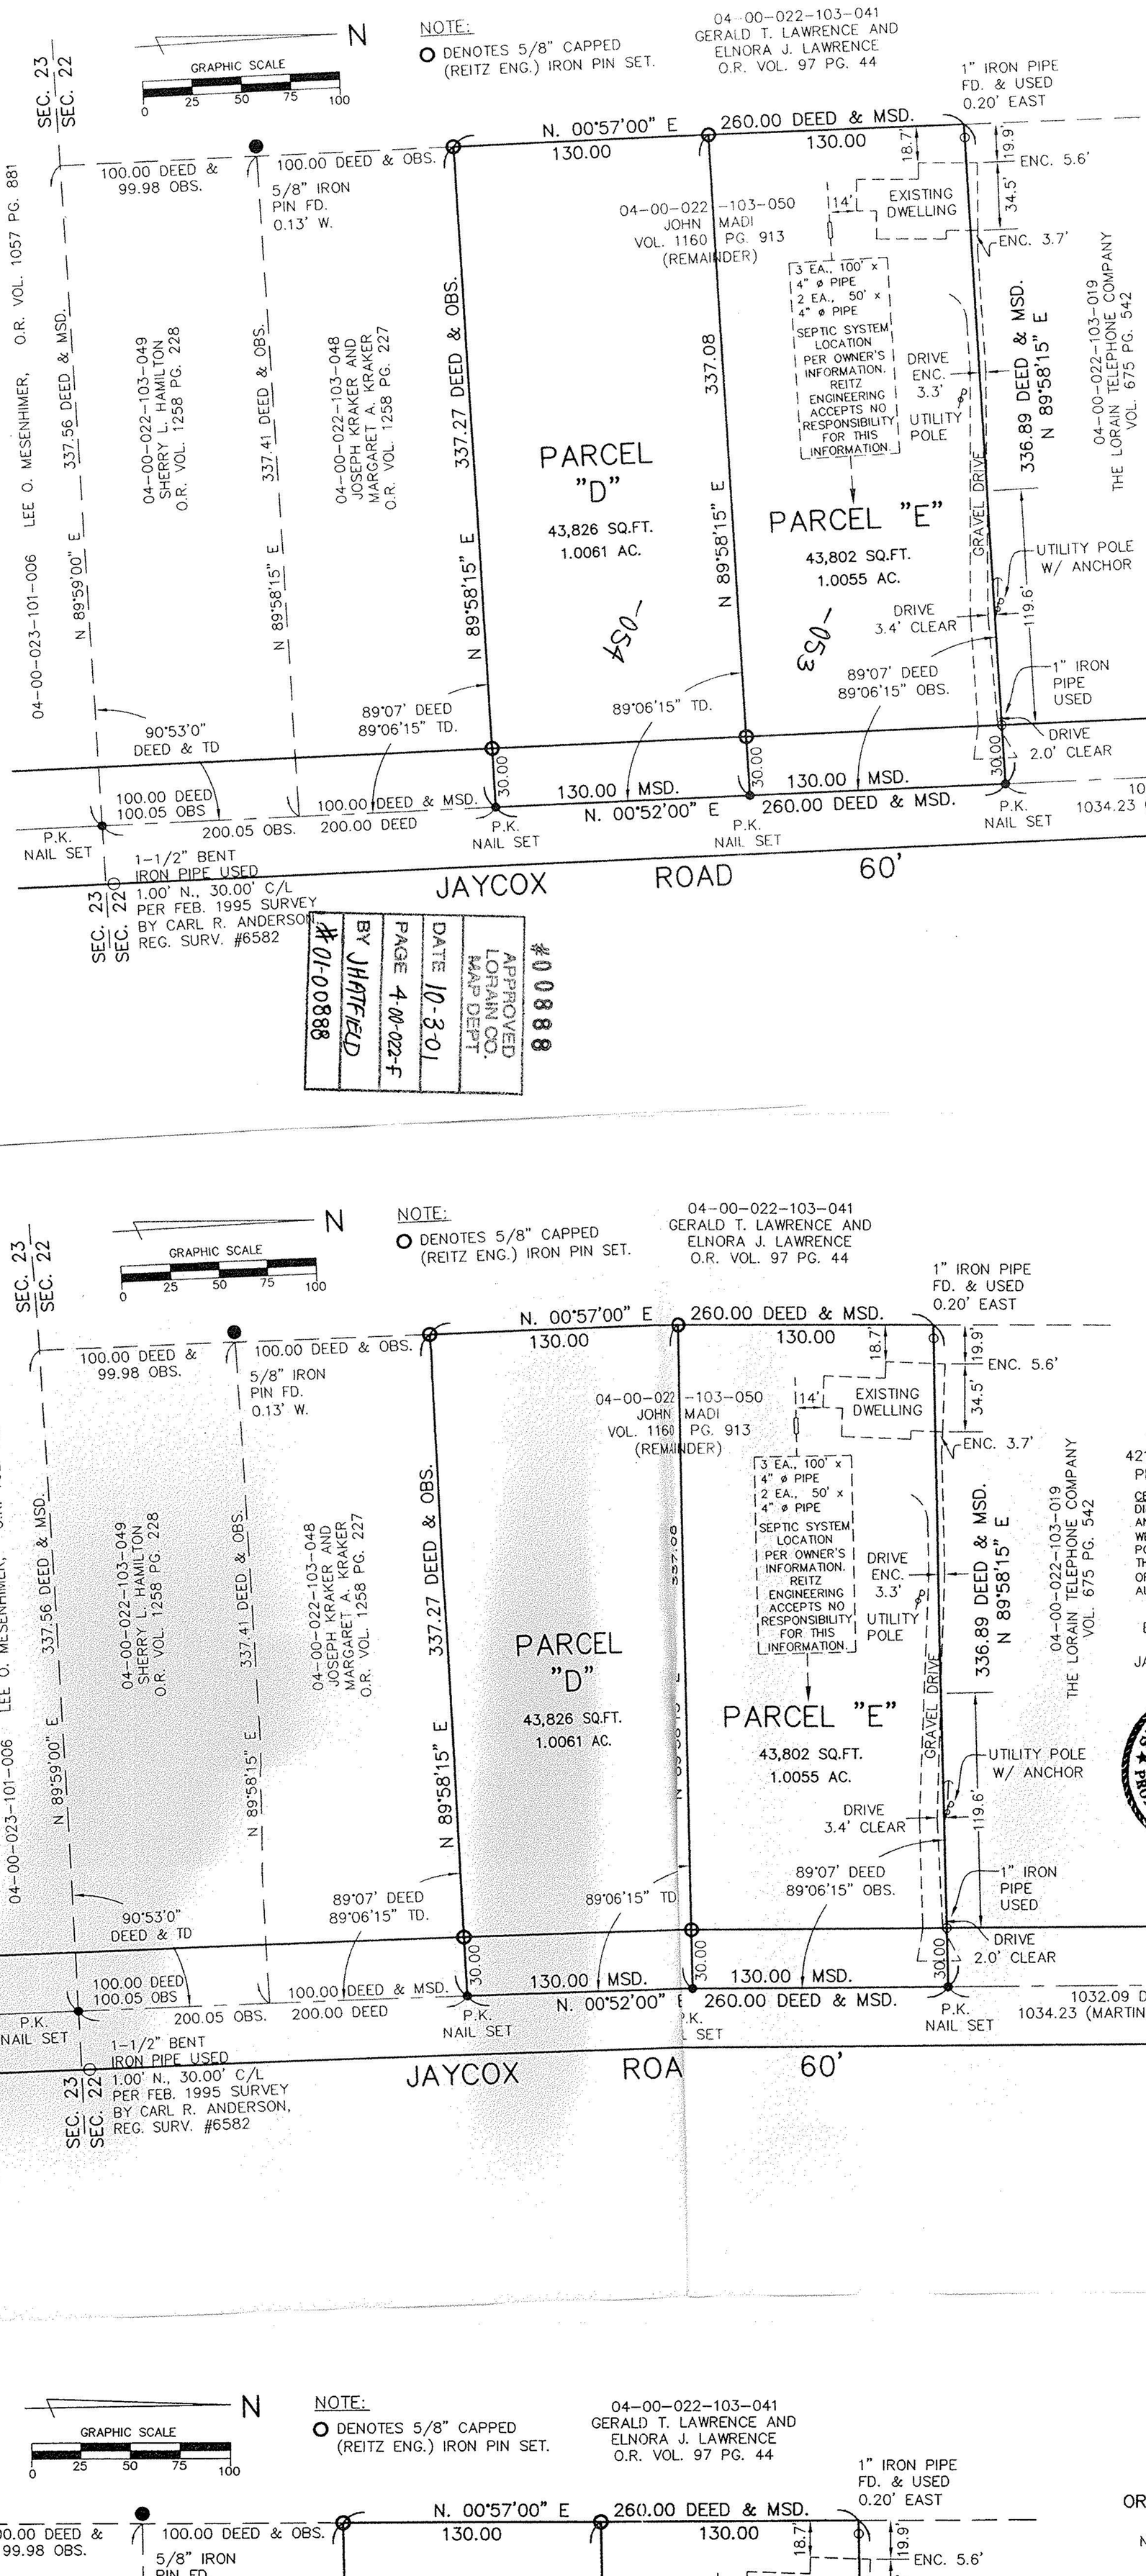

APPROVED LORAIN CO. MAP DEPT.
#00888
DATE 10-3-01
PAGE 4-00-022-F
BY JHATFIELD
#01-00888

SURVEY
OF
A PARCEL SPLIT
OF
2.0116 ACRES
OF PART OF
ORIGINAL AVON TOWNSHIP
SECTION NO. 22
NOW IN THE CITY OF AVON
LORAIN COUNTY, OHIO
FOR
FRANK MADI
BY
THE HENRY G. REITZ ENGINEERING COMPANY
4214 ROCKY RIVER DRIVE, CLEVELAND, OH. 44135
PHONE: (216) 251-3033 FAX: (216) 251-5149
CERTIFICATE:
DIMENSIONS SHOWN ON THIS PLAT ARE EXPRESSED IN FEET AND DECIMAL PARTS THEREOF. PERMANENT MONUMENTS WERE FOUND OR 5/8" CAPPED IRON PINS SET AT ALL POINTS INDICATED HEREON. ALL BEARINGS ARE BASED ON THE CENTERLINE OF JAYCOX ROAD OF HAVING A BEARING OF N.00°52'00"E AND ARE USED TO DENOTE ANGLES ONLY. ALL OF WHICH WE CERTIFY TO BE CORRECT.
BY _____ VICE PRES.
JAMES T. SAYLER, REG. SURVEYOR NO. S-7425
SCALE: 1" = 50' JULY, 2001
STATE OF OHIO
JAMES T. SAYLER S-7425 REGISTERED PROFESSIONAL SURVEYOR

SURVEY
OF
A PARCEL SPLIT
OF
2.0116 ACRES
OF PART OF
ORIGINAL AVON TOWNSHIP
SECTION NO. 22
NOW IN THE CITY OF AVON
LORAIN COUNTY, OHIO
FOR
FRANK MADI
BY
THE HENRY G. REITZ ENGINEERING COMPANY
4214 ROCKY RIVER DRIVE, CLEVELAND, OH. 44135
PHONE: (216) 251-3033 FAX: (216) 251-5149
CERTIFICATE:
DIMENSIONS SHOWN ON THIS PLAT ARE EXPRESSED IN FEET AND DECIMAL PARTS THEREOF. PERMANENT MONUMENTS WERE FOUND OR 5/8" CAPPED IRON PINS SET AT ALL POINTS INDICATED HEREON. ALL BEARINGS ARE BASED ON THE CENTERLINE OF JAYCOX ROAD OF HAVING A BEARING OF N.00°52'00"E AND ARE USED TO DENOTE ANGLES ONLY. ALL OF WHICH WE CERTIFY TO BE CORRECT.
BY _____ VICE PRES.
JAMES T. SAYLER, REG. SURVEYOR NO. S-7425
SCALE: 1" = 50' JULY, 2001
STATE OF OHIO
JAMES T. SAYLER S-7425 REGISTERED PROFESSIONAL SURVEYOR

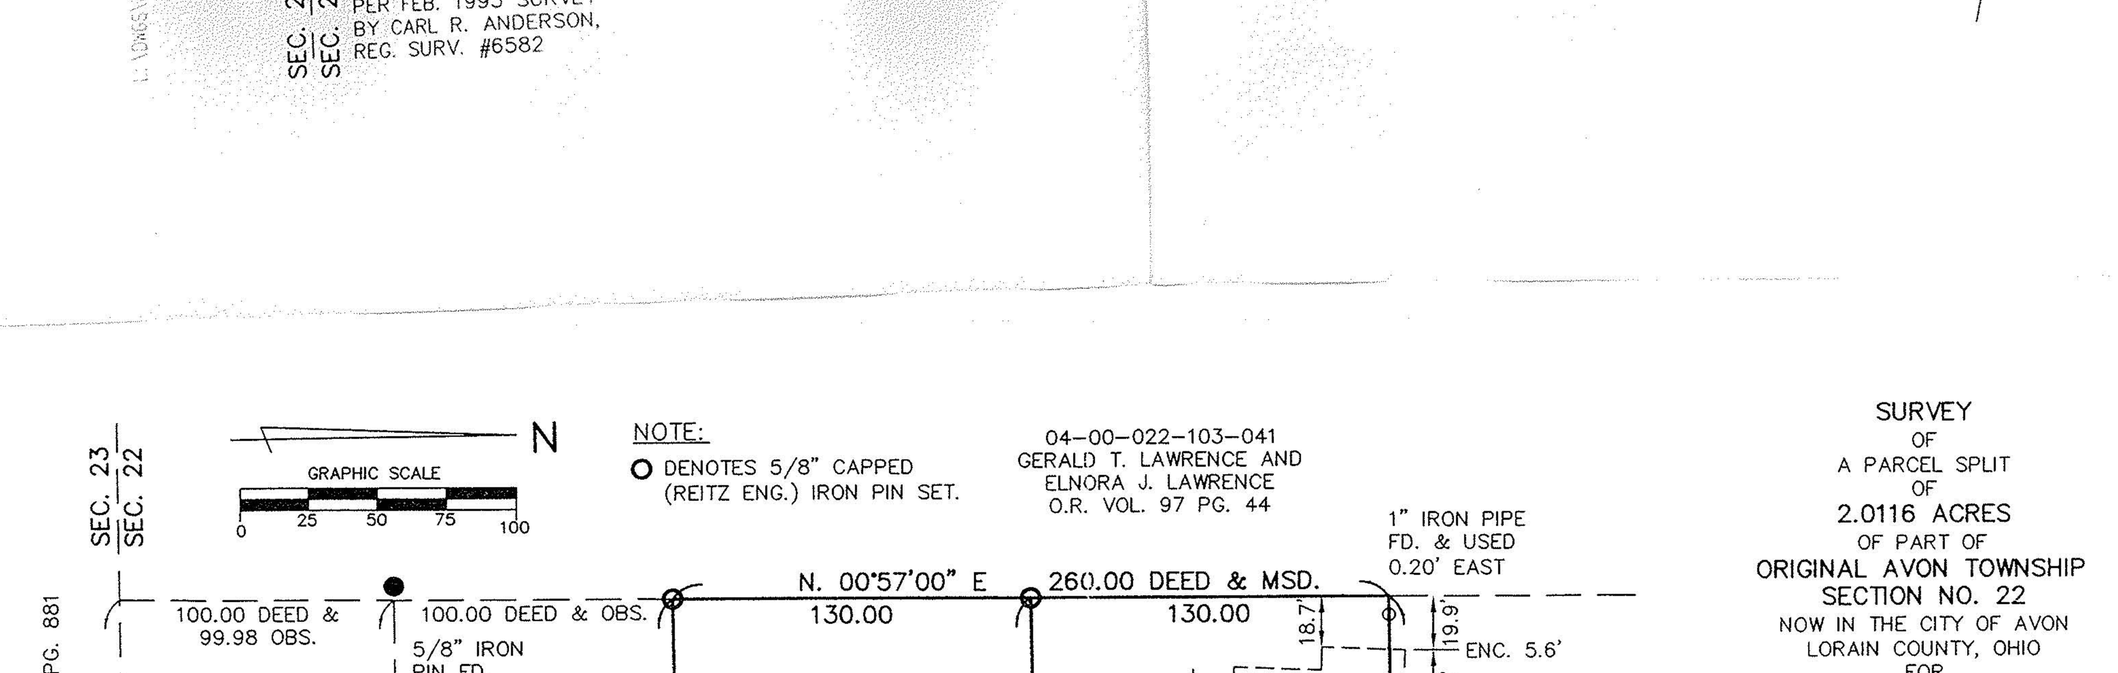

SURVEY
OF
A PARCEL SPLIT
OF
2.0116 ACRES
OF PART OF
ORIGINAL AVON TOWNSHIP
SECTION NO. 22
NOW IN THE CITY OF AVON
LORAIN COUNTY, OHIO
FOR
FRANK MADI
BY
THE HENRY G. REITZ ENGINEERING COMPANY
4214 ROCKY RIVER DRIVE, CLEVELAND, OH. 44135
PHONE: (216) 251-3033 FAX: (216) 251-5149
CERTIFICATE:
DIMENSIONS SHOWN ON THIS PLAT ARE EXPRESSED IN FEET AND DECIMAL PARTS THEREOF. PERMANENT MONUMENTS WERE FOUND OR 5/8" CAPPED IRON PINS SET AT ALL POINTS INDICATED HEREON. ALL BEARINGS ARE BASED ON THE CENTERLINE OF JAYCOX ROAD OF HAVING A BEARING OF N.00°52'00"E AND ARE USED TO DENOTE ANGLES ONLY. ALL OF WHICH WE CERTIFY TO BE CORRECT.
BY _____ VICE PRES.
JAMES T. SAYLER, REG. SURVEYOR NO. S-7425
SCALE: 1" = 50' JULY, 2001
STATE OF OHIO
JAMES T. SAYLER S-7425 REGISTERED PROFESSIONAL SURVEYOR