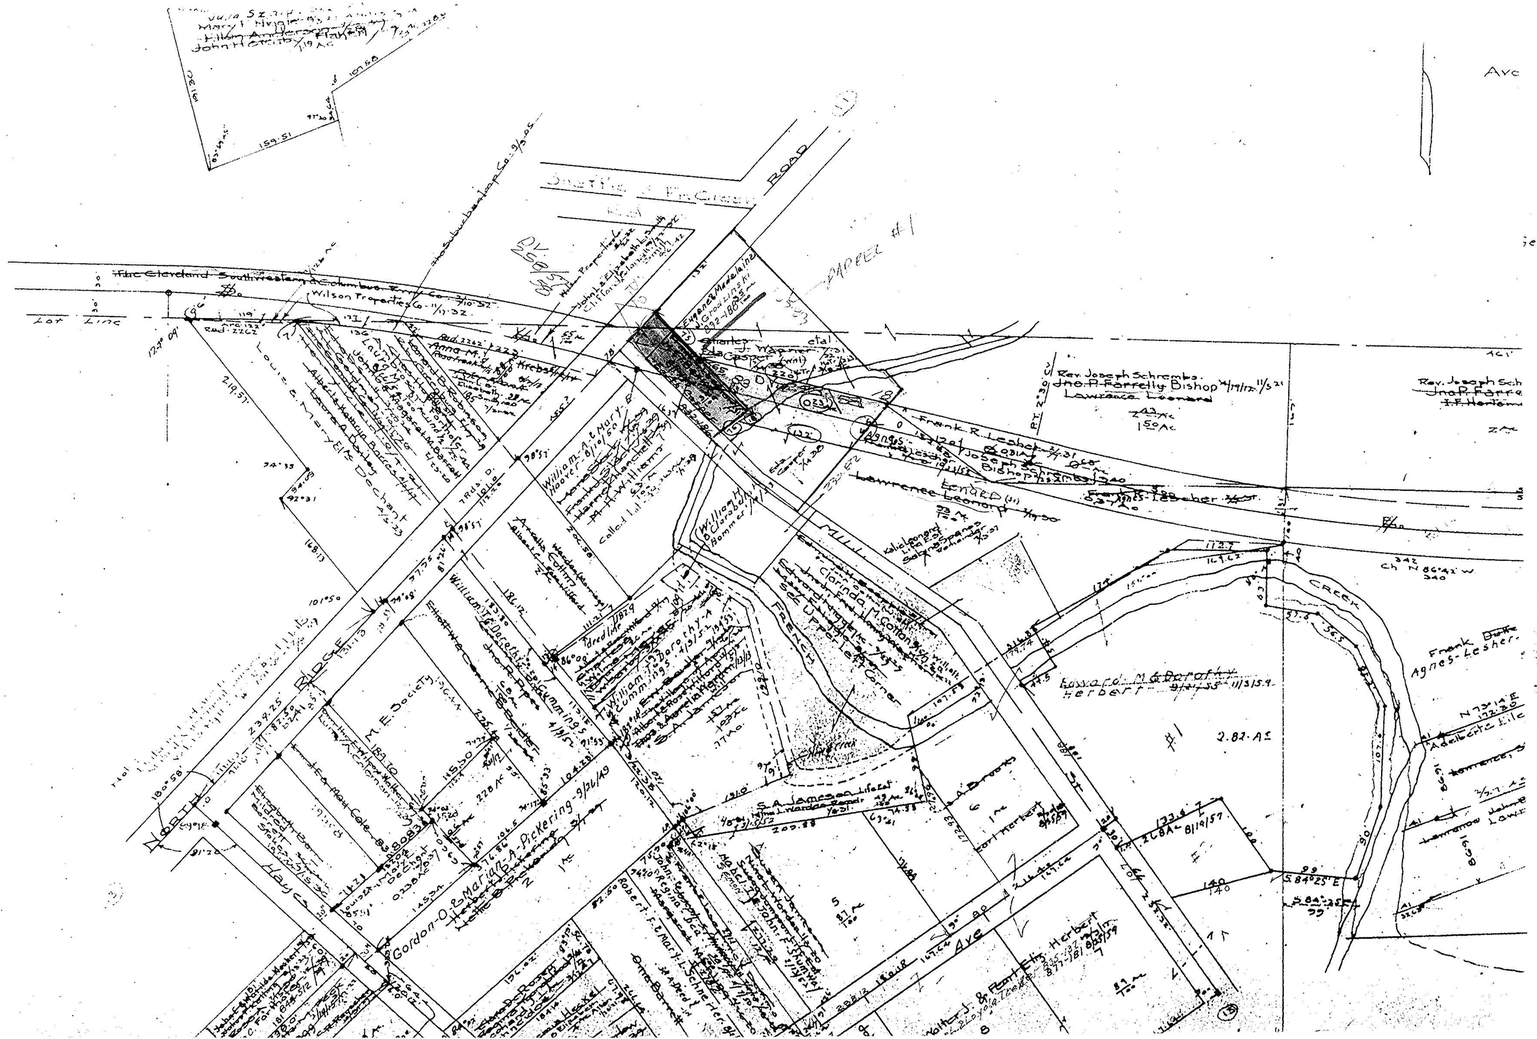
Ave
Onstine & Fox Creek Road
PARCEL #1
The Cleveland Southwestern Railroad Co.
Wilson Properties Co. 1/1/32
Lot Line
Rev. Joseph Schrembs.
Jno. P. Ferrelly Bishop
Lawrence Leonard
Frank R. Lesher
Joseph Bishop
Lawrence Leonard
Clarinda Hoffman
Frank Lesher
Agnes Lesher
Creek
Frank Dock
Herbert
2.82 AC
S. A. Jameson Lifeset
Gordon O. & Marie (A. Pickering) 9/26/49
Hay Co.
M. E. Society
Block
Lot
Ave
S 84°25' E

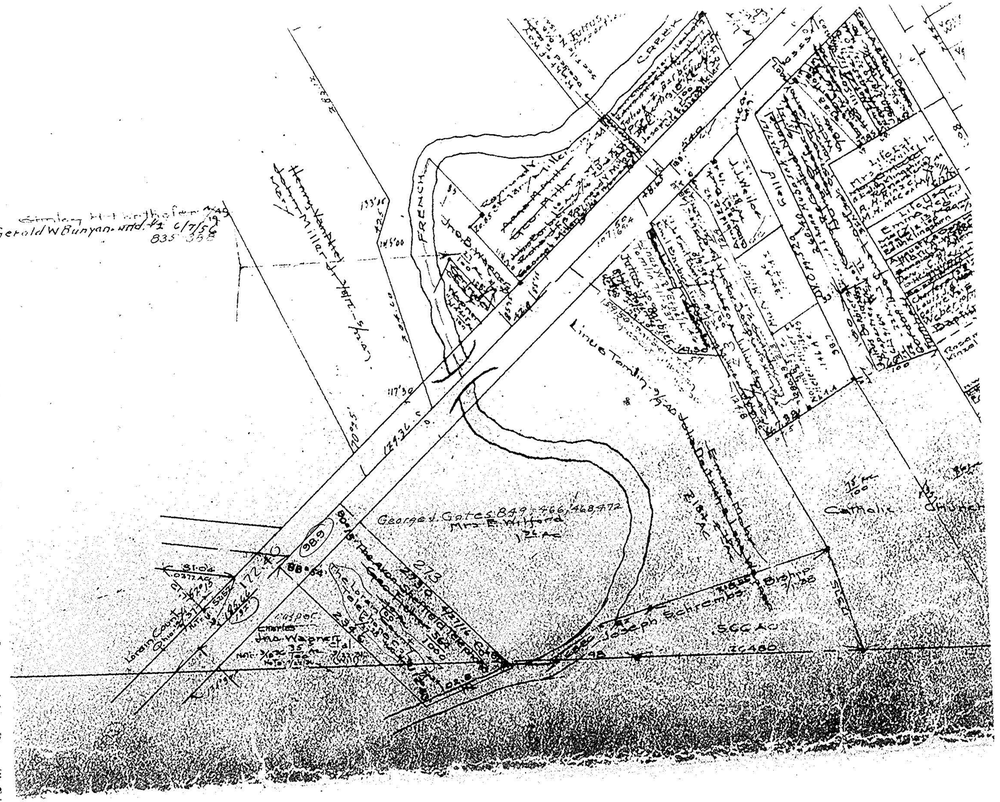
Stanley H. Northofer
Gerald W. Bunyan
Line Tenn.
George J. Gates
Catholic Church
Joseph Schrembs
Bishop
Creek