MAP OF LAND
CITY OF AVON ÷ LORAIN COUNTY ÷ OHIO
PART OF ORIGINAL AVON TOWNSHIP SECTION # 10.

SCALE: 1"-30'

MARCH 1991

REVISED APRIL 15, 1991
SHOW PROPOSED LOTS
FOR BOMMER.
REVISED MAY 1991

DISTANCES ARE IN FEET AND DECIMALS.
BEARINGS ARE FOR ANGLE CALCULATIONS ONLY.
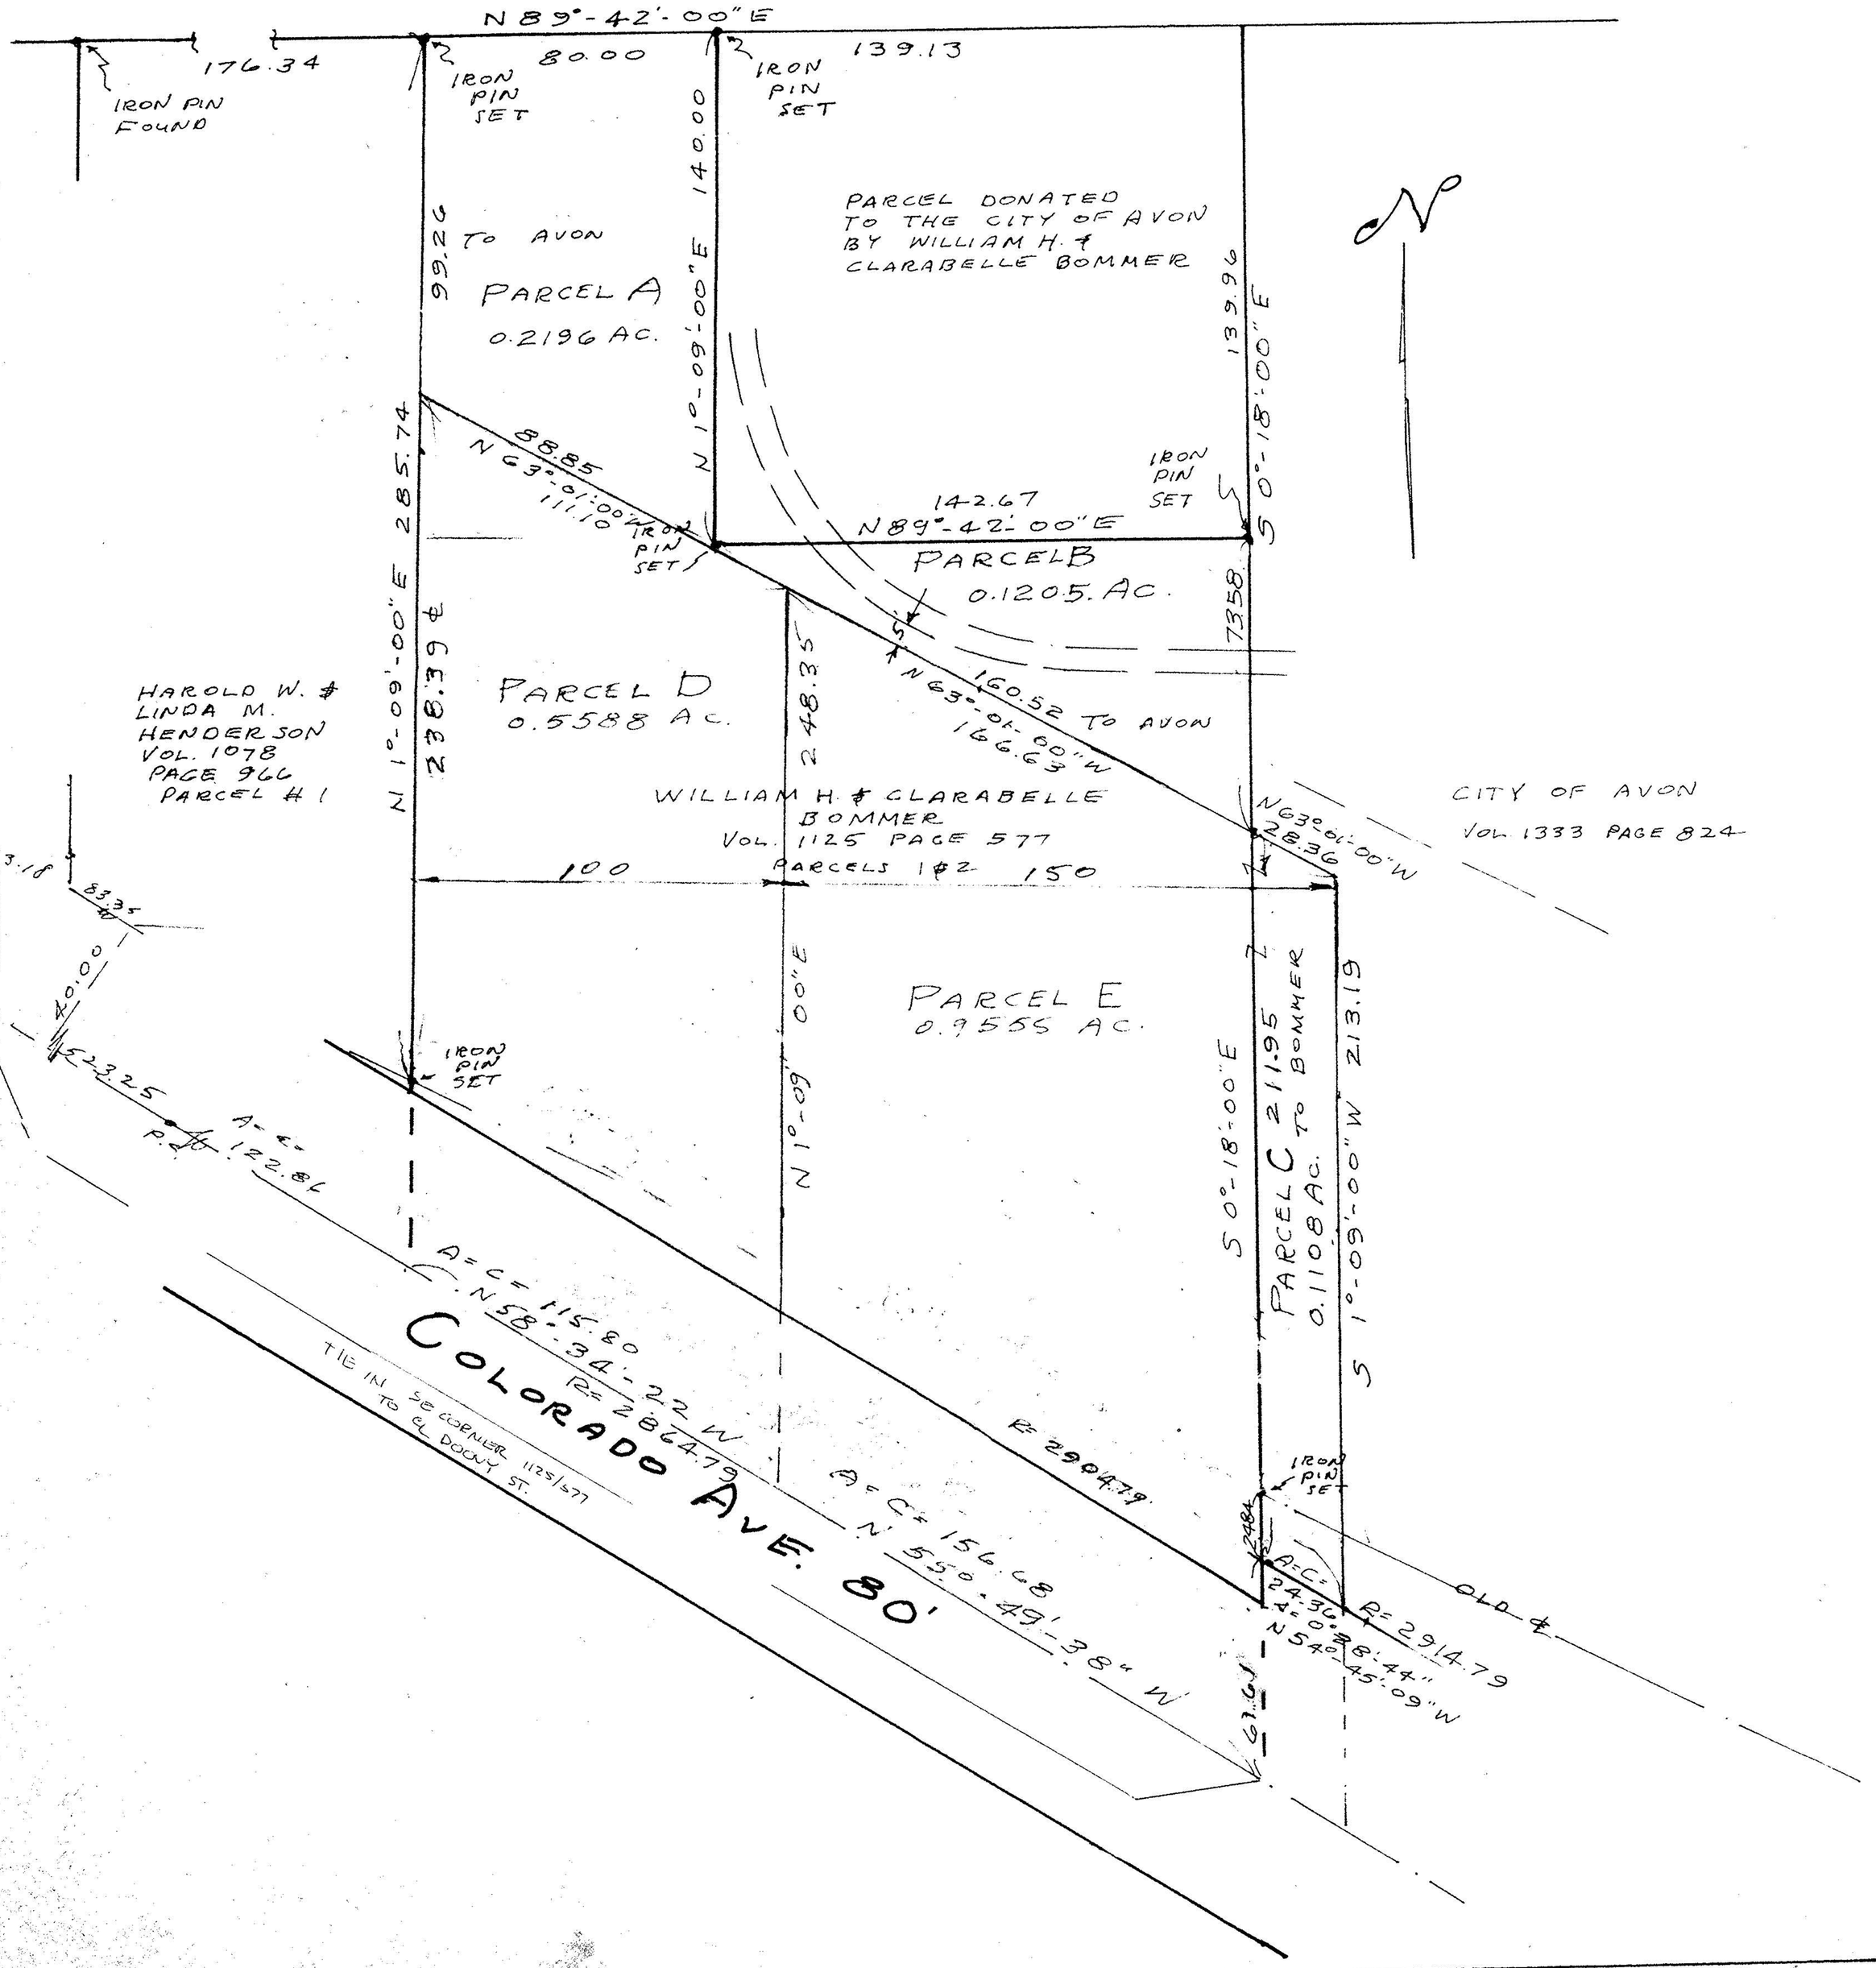
Vincent C. McGarvey
CONSULTING ENGINEER & SURVEYOR #4289