LAUNDON . SIMON . CAHL & ASSOC. INC.
CONSULTING ENGINEERS & SURVEYORS
219 COURT ST. ELYRIA, OHIO 44035

SURVEY OF S/L 140 IN JEROME FORTHOFER SUBDIVISION Nº 7 PLAT VOL 34 PGS. 37 & 38
FOR:

LORAIN BUILDERS INC.

Orig. Lot	City of AVON	Date JUNE 16, '87 Scale 1"=50'
Orig. Sec 10	Village of	Dwn. by R.G.S. Chkd. by C.J.
Tract	County of LORAIN	Job No. 87-1621 F.B. ---
Township of AVON	State of OHIO	Printed JUN 24 1987

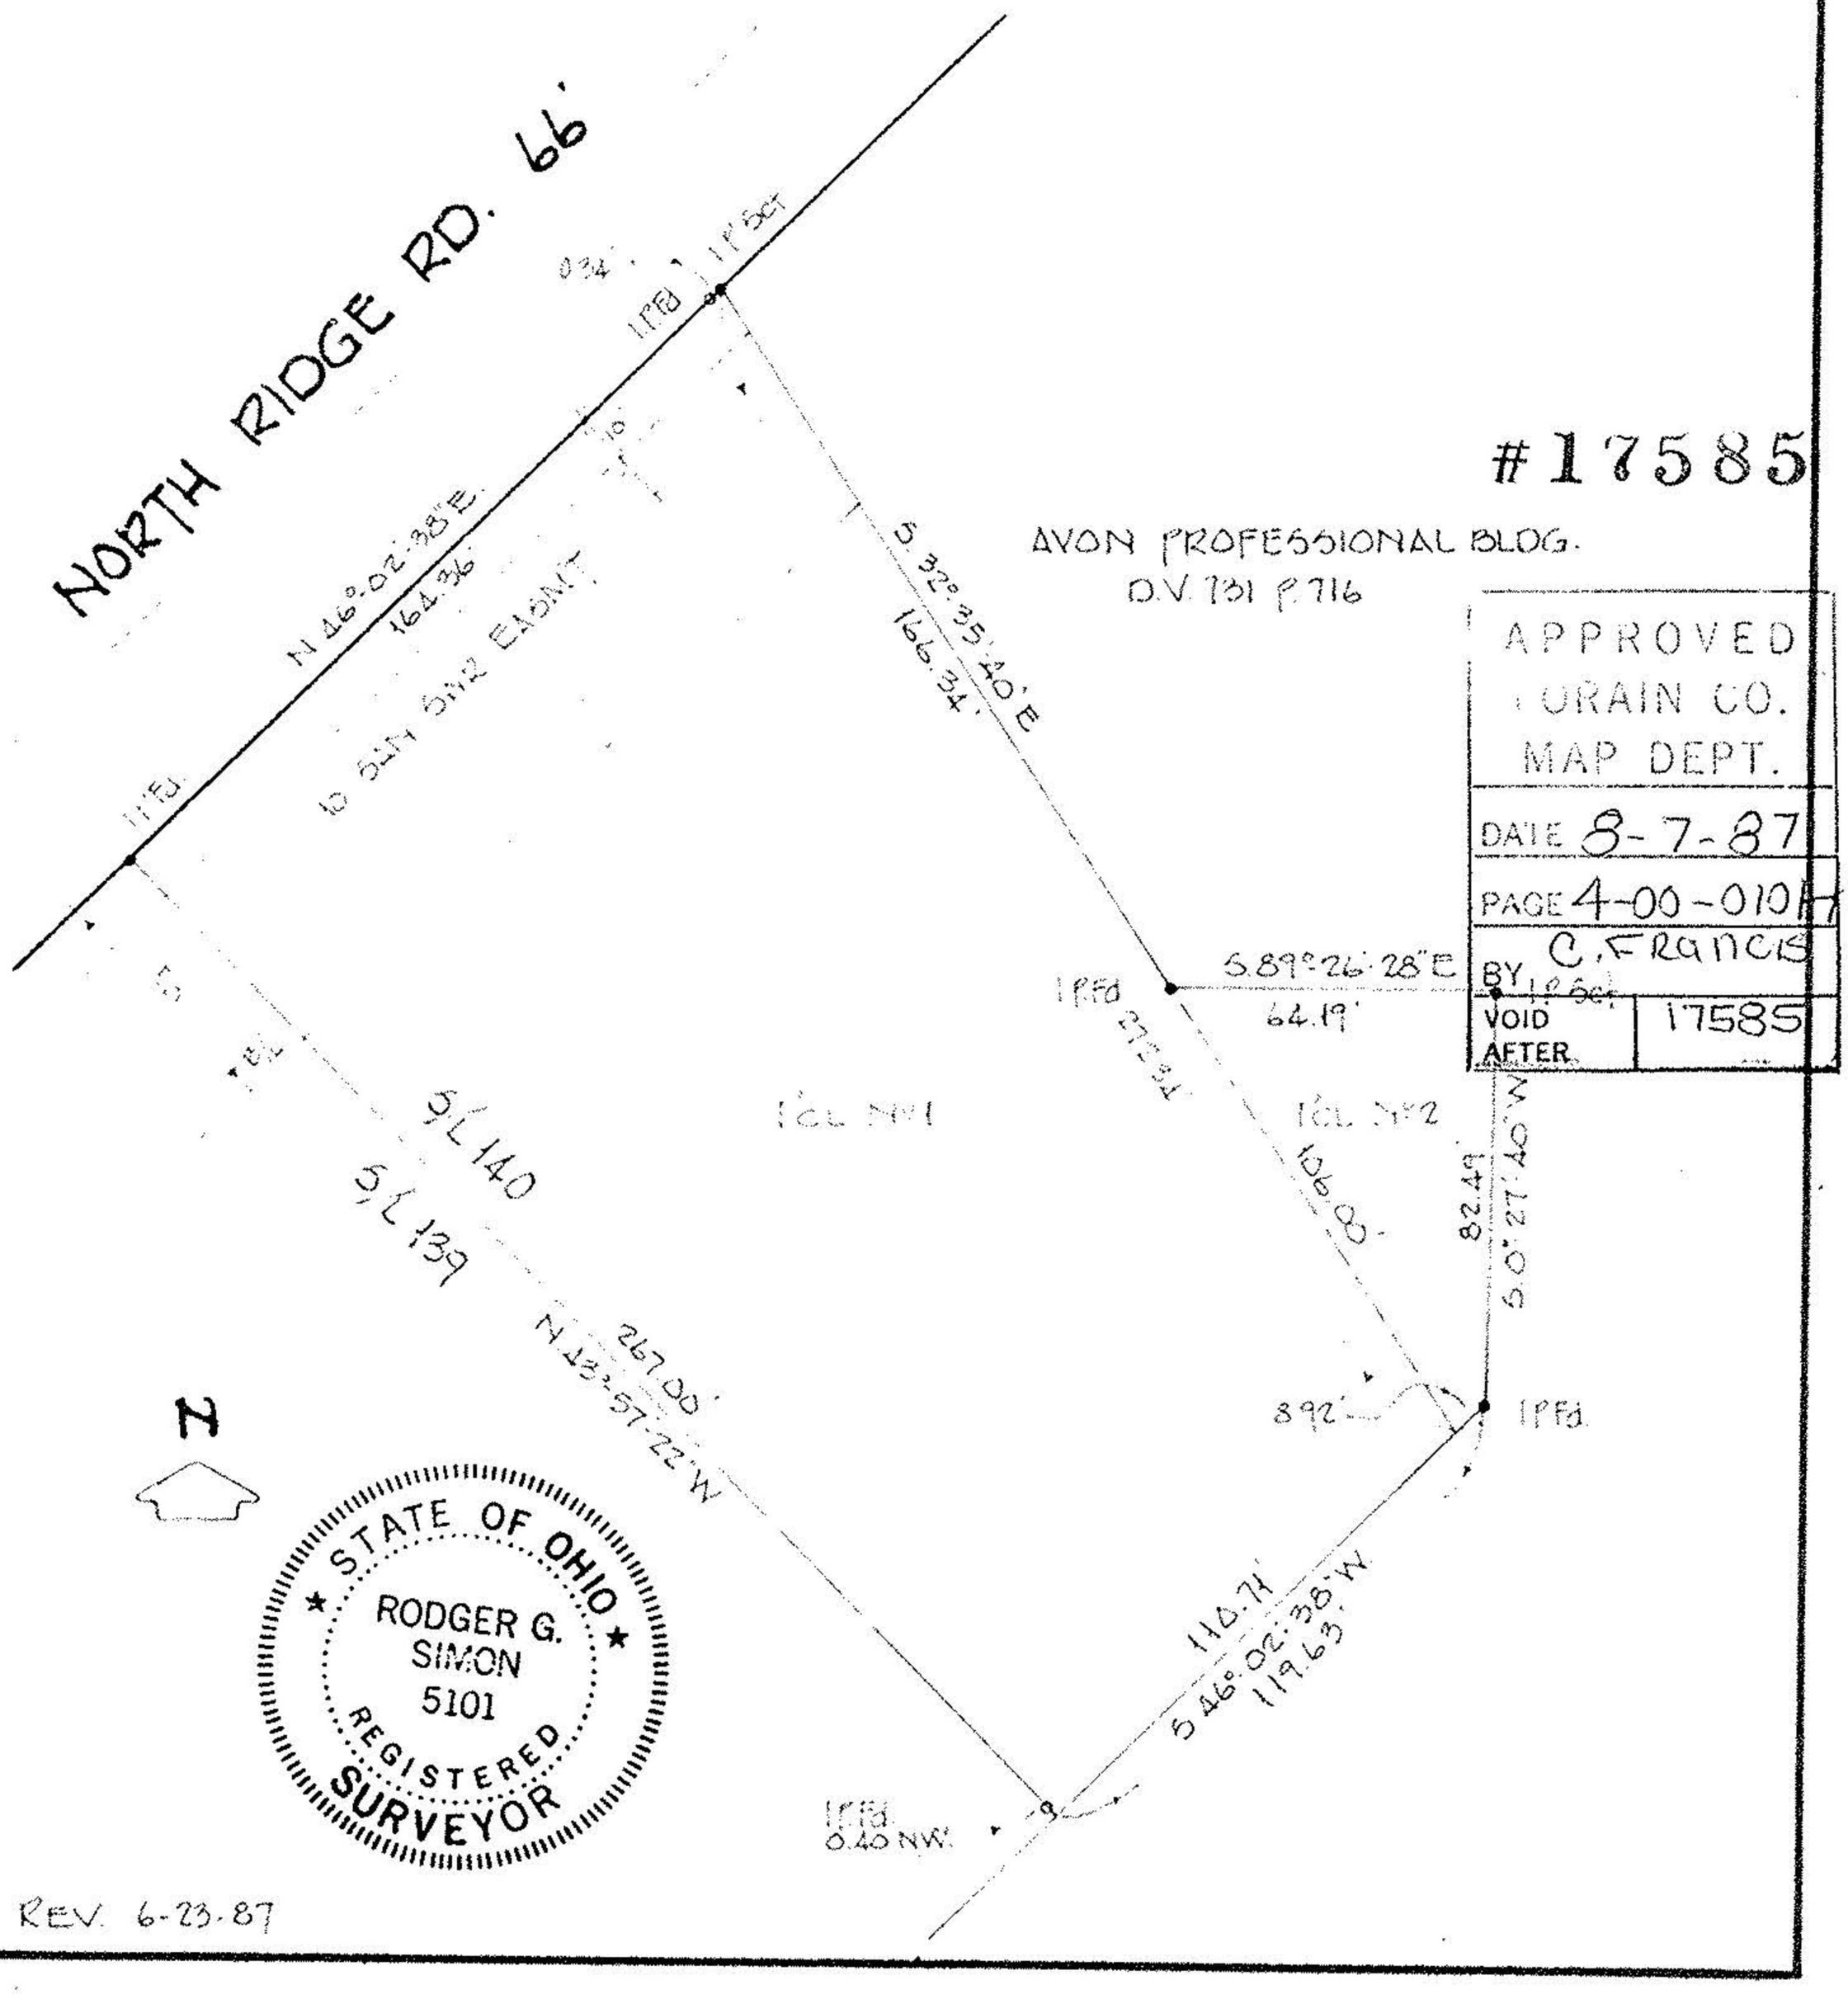

#17585

AVON PROFESSIONAL BLDG.
D.V. 731 P. 716

APPROVED
LORAIN CO.
MAP DEPT.
DATE 8-7-87
PAGE 4-00-010F
BY C. FRANCIS
VOID AFTER 17585

STATE OF OHIO
RODGER G. SIMON
5101
REGISTERED SURVEYOR

REV. 6-23-87