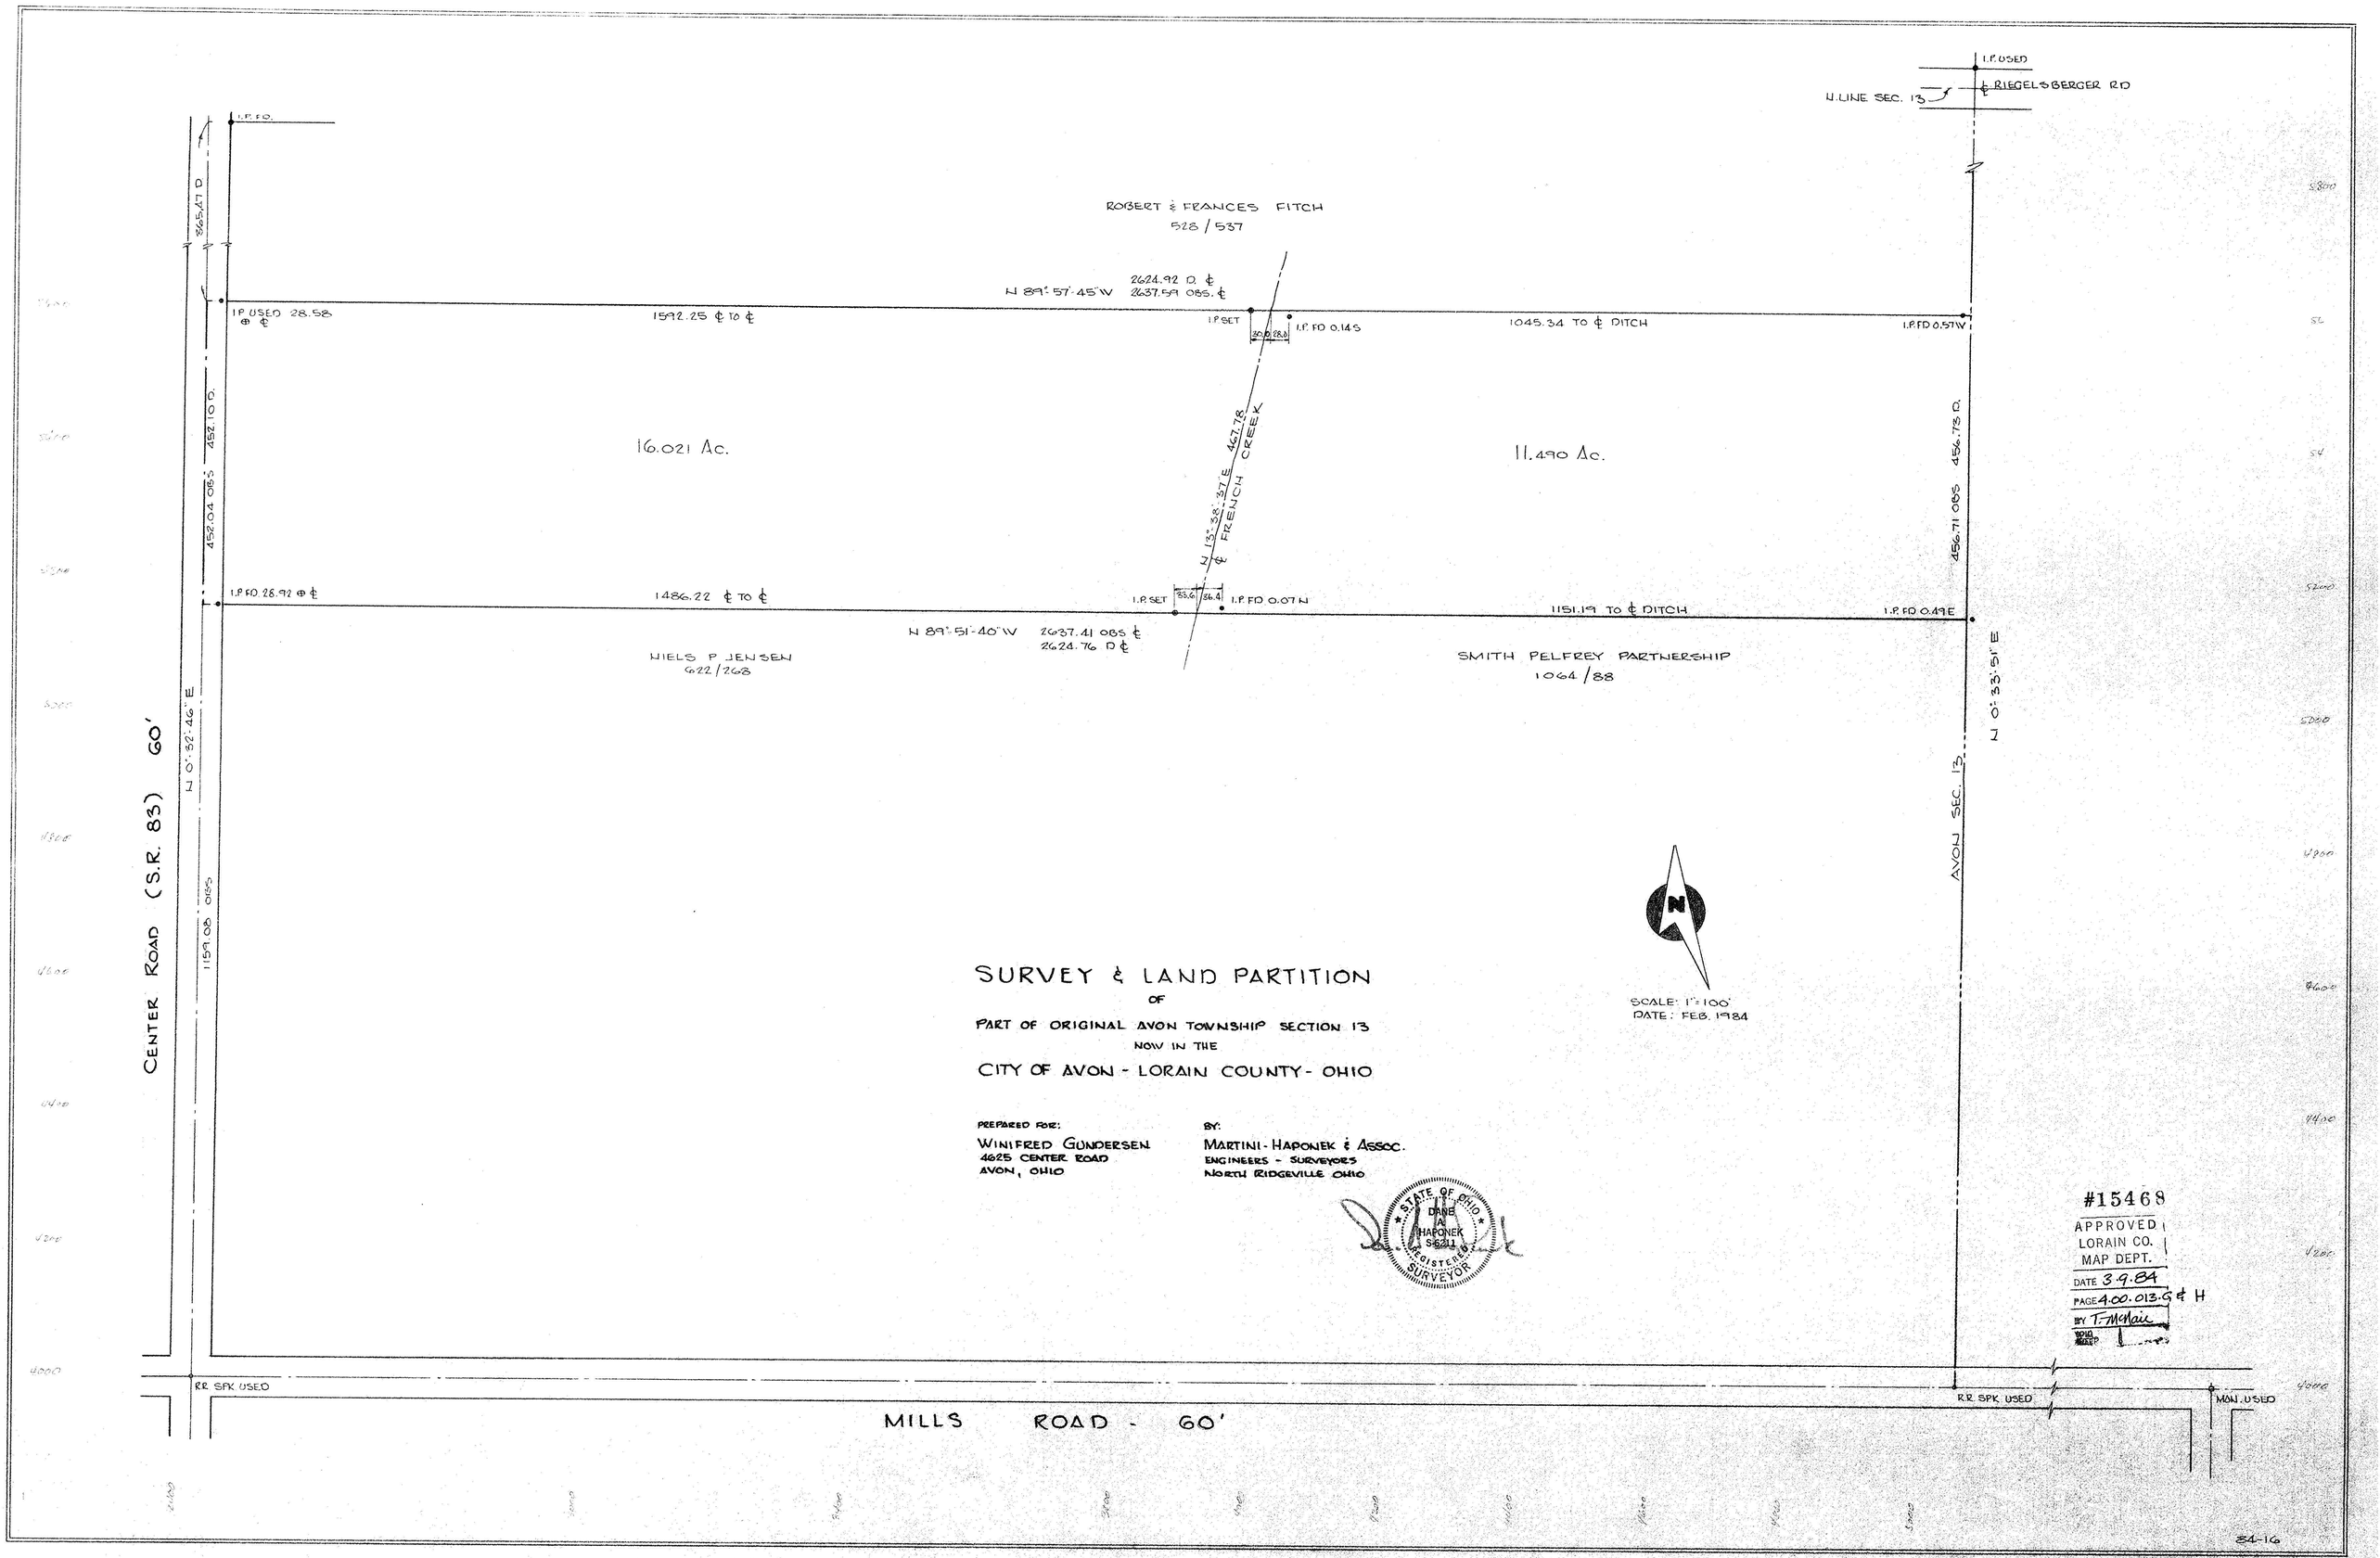
I.P. USED
℄ RIEGELSBERGER RD
N. LINE SEC. 13
I.P. FD.
565.47 D
ROBERT & FRANCES FITCH
528 / 537
2624.92 D. ℄
N 89°-57'-45" W 2637.59 OBS. ℄
I.P. USED 28.58 ⊕ ℄
1592.25 ℄ TO ℄
I.P. SET
30.0 28.8
I.P. FD 0.14 S
1045.34 TO ℄ DITCH
I.P. FD 0.57 W
452.10 D.
452.04 OBS
16.021 Ac.
N 13°-58'-37" E 467.78
℄ FRENCH CREEK
11.490 Ac.
456.73 D.
456.71 OBS
I.P. FD. 28.92 ⊕ ℄
1486.22 ℄ TO ℄
I.P. SET
33.6 36.4
I.P. FD 0.07 N
1151.19 TO ℄ DITCH
I.P. FD 0.49 E
N 89°-51'-40" W 2637.41 OBS ℄
2624.76 D ℄
WIELS P. JENSEN
622 / 268
SMITH PELFREY PARTNERSHIP
1064 / 88
CENTER ROAD (S.R. 83) 60'
N 0°-52'-46" E
1159.08 OBS
AVON SEC. 13
N 0°-33'-51" E
SCALE: 1" = 100'
DATE: FEB. 1984
SURVEY & LAND PARTITION
OF
PART OF ORIGINAL AVON TOWNSHIP SECTION 13
NOW IN THE
CITY OF AVON - LORAIN COUNTY - OHIO
PREPARED FOR:
WINIFRED GUNDERSEN
4625 CENTER ROAD
AVON, OHIO
BY:
MARTINI - HAPONEK & ASSOC.
ENGINEERS - SURVEYORS
NORTH RIDGEVILLE OHIO
STATE OF OHIO
DANE A. HAPONEK
S-6211
REGISTERED SURVEYOR
#15468
APPROVED
LORAIN CO.
MAP DEPT.
DATE 3-9-84
PAGE 4.00.013.G & H
BY T. McNair
RR SPK USED
MILLS ROAD - 60'
RR SPK USED
MON. USED
34-16