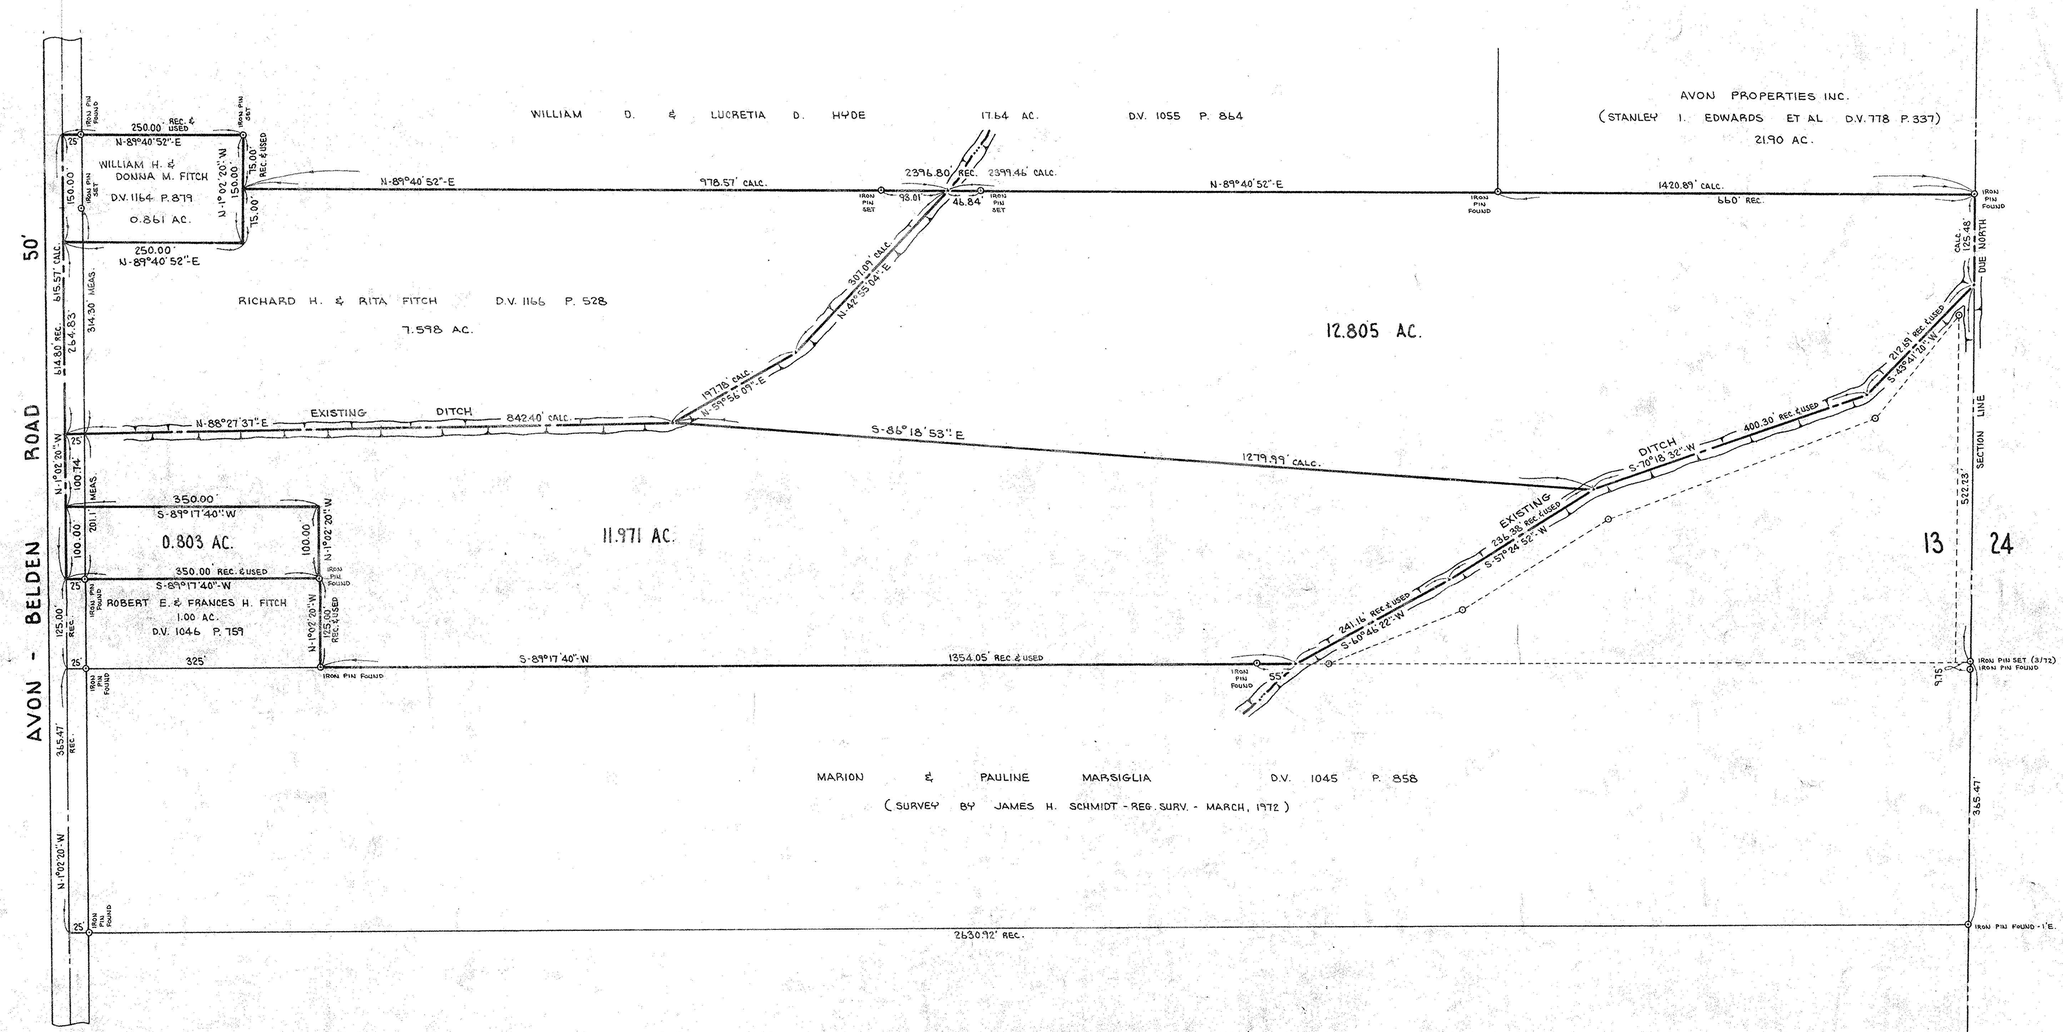

APPROVED
LORAIN CO.
MAP DEPT.
DATE 2-16-83
PAGE 4-00-013-GH
BY C. Francis
VOID AFTER

#14980

APPROVED
LORAIN CO.
MAP DEPT.
DATE
PAGE
BY
VOID AFTER

#14980

APPROVED
LORAIN CO.
MAP DEPT.
DATE 2-16-83
PAGE 4-00-013-GH
BY C. Francis
VOID AFTER

No.	Date	Description	By
1.	2-4-83	REVISE TO SHOW 0.803 AC., 12.805 AC., & 11.971 AC.	DE.

REVISIONS

PROJECT

SURVEY OF PART OF AVON TOWNSHIP SECT. 13

CITY OF AVON COUNTY OF LORAIN

STATE OF OHIO

PREPARED FOR:

ROBERT FITCH

4535 CENTER ROAD
AVON OHIO

Drawn by: DE
Checked by:
App. by:
Scale: 1" = 100'
Date: NOV. 1974

KLEINOEDER · SCHMIDT
and ASSOCIATES

ENGINEERS — SURVEYORS — CONSULTANTS in LAND PLANNING

ELYRIA - NORWALK - MEDINA OHIO

REFERENCES

SHEET NO. 1 of 1

JOB NO. 71-338