KLEINOEDER · SCHMIDT and ASSOCIATES

ENGINEERS — SURVEYORS — CONSULTANTS in LAND PLANNING

ELYRIA · NORWALK · MEDINA OHIO

SURVEY

Sublot(s) _____

Subd'n _____

Township SHEFFIELD Tract _____

Orig. Lot(s) 100 & 105 Sec. _____

County of LORAIN State of Ohio

Corporation CITY OF LORAIN

3-00-100

#173

3-00-100-A

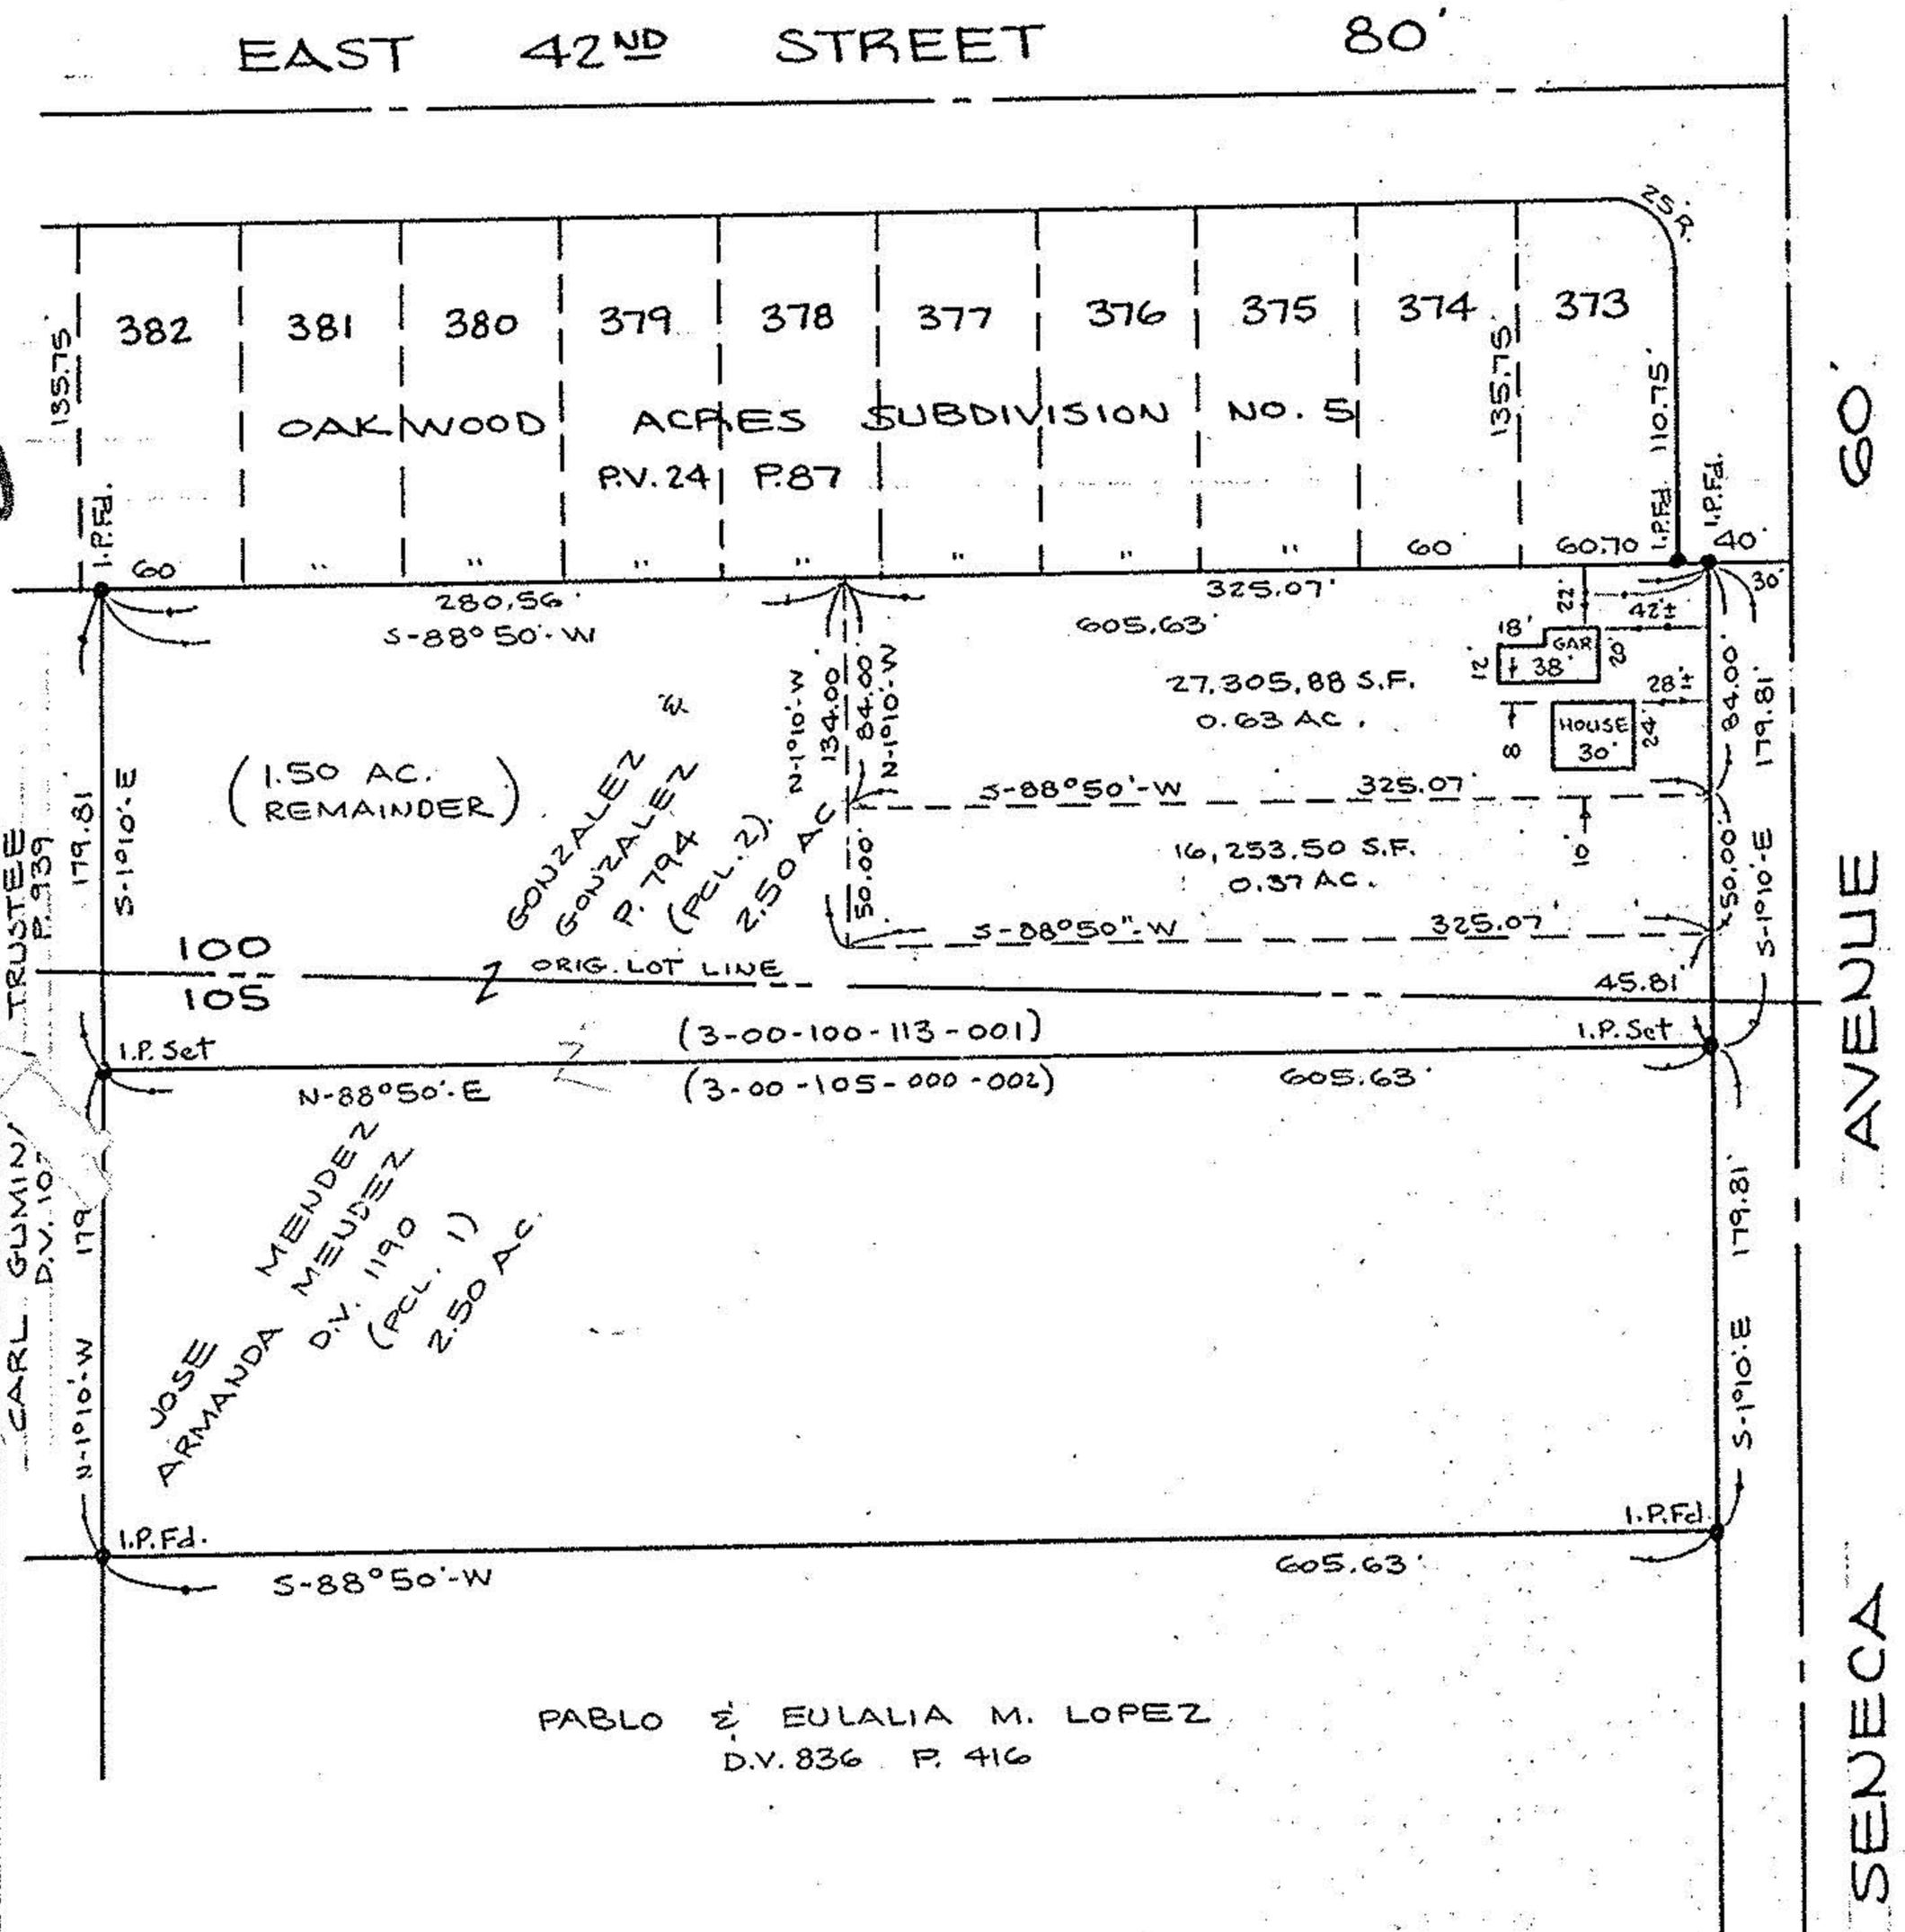

APPROVED
AS TO DESCRIPTION ONLY
Date 26-March-1986
City of Lorain
Per Patrick McGannon
Engineering Dept.

APPROVED BY THE LORAIN CITY PLANNING COMMISSION 4-6-87 NO PLAT REQUIRED

SECRETARY LORAIN CITY PLANNING COMMISSION

NORTH

#17370

APPROVED
LORAIN CO.
MAP DEPT.
DATE 4-13-87
PAGE 3-00-100A
BY C. Francis
VOID AFTER 17370

Prepared for: JOSE MENDEZ GONSALEZ
4210 SENECA AVE. LORAIN, OHIO

Scale: 1" = 100'	Date: 6-7-85	Dr. by: DE	Job No 80-103