POINT	NORTHING	EASTING	DESCRIPTION
1	5000.00000	5000.00000	Iron Pin Found
2	4725.93980	5258.43867	I.P. SET
3	4331.80920	5713.15939	I.P. Fd. in Monument Box
4	4778.27884	5177.95004	
5	4797.05655	5201.34658	
6	4506.68294	5466.32863	
7	4531.16203	5483.67148	
8	4637.23806	5558.82383	
9	4878.42660	5302.73156	
10	4644.35394	5323.90338	Iron Pin Set
11	4739.91258	5413.90082	Iron Pin Set15
12	4725.92986	5258.43178	Iron Pin Set
13	4573.01701	5424.59401	Iron Pin Set
14	4807.29460	5359.82103	Iron Pin Set
15	4679.09698	5499.74080	Iron Pin Set
16	4627.35795	5347.89288	
17	4733.43398	5423.04523	
18	4570.02255	5428.82064	I.P. SET
19	4624.36342	5352.11959	I.P. SET
20	4720.04854	5412.96366	NAIL
21	4739.98326	5413.90424	I.P. SET
22	4807.30394	5359.81590	I.P. SET
23	4679.10181	5499.72863	I.P. SET
24	4730.26475	5427.60977	I.P. SET
25	4635.32127	5466.34222	HOUSE
26	4679.40242	5397.26378	HOUSE
27	4652.29670	5379.38661	HOUSE
28	4697.13359	5393.58760	HOUSE
29	4720.41726	5366.30626	HOUSE
30	4736.98486	5380.46777	HOUSE
31	4755.60635	5359.07721	HOUSE
32	4551.57215	5341.89963	NAIL
33	4607.73759	5449.19216	HOUSE
34	4618.56373	5420.81418	HOUSE
35	4630.63197	5401.50427	HOUSE
36	4635.90329	5404.60112	HOUSE
37	4651.84901	5379.59561	HOUSE
38	4670.20101	5370.18405	HOUSE
39	4688.40864	5343.06918	HOUSE
40	4695.81799	5334.31051	HOUSE
41	4692.44883	5332.11920	HOUSE
42	4708.28865	5313.77867	HOUSE
43	4735.46612	5294.32040	HOUSE
44	4467.75165	5573.42346	HOUSE
45	4447.93288	5601.64457	HOUSE
46	4604.57950	4962.90513	F

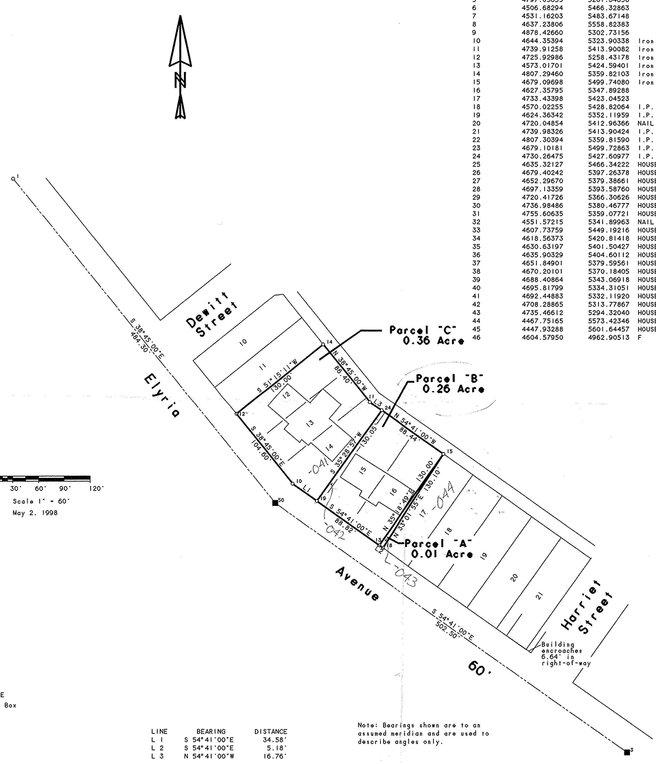

o IRON PIPE
■ Monument Box

LINE	BEARING	DISTANCE
L 1	S 54°41'00"E	34.58'
L 2	S 54°41'00"E	5.18'
L 3	N 54°41'00"W	16.76'

Note: Bearings shown are to an assumed meridian and are used to describe angles only.

Note: Only copies signed with Red Ink shall be considered Valid.

Patrick A. McGannon
Patrick A. McGannon P.S. 7154

Prepared for Mike Dziat
of 15411 Garfield Road
Wakeman, Ohio 44889

Being known as Sublots 12,13,14,15,16,and Part of 17 of the Gayford's Subdivision in the Township of Sheffield, County of Lorain, in the State of Ohio.

#22612

APPROVED
LORAIN CO.
MAP DEPT.
DATE 8-6-98
PARCEL 02-103A
BY TJS
REF. 22612

Boundary Survey

Patrick A. McGannon
Registered Professional Surveyor
1731 Gettysburg Drive Lorain, Ohio 44053
Phone: (440)-2822712

STATE OF OHIO
PATRICK A. McGANNON
7154
REGISTERED
PROFESSIONAL SURVEYOR

POINT	NORTHING	EASTING	DESCRIPTION
1	5000.00000	5000.00000	Iron Pin Found
2	4725.93980	5258.43867	I.P. SET
3	4331.80920	5713.15939	I.P. Fd. in Monument Box
4	4778.27884	5177.95004	
5	4797.05655	5201.34658	
6	4506.68294	5466.32863	
7	4531.16203	5483.67148	
8	4637.23806	5558.82383	
9	4878.42660	5302.73156	
10	4644.35394	5323.90338	Iron Pin Set
11	4739.91258	5413.90082	Iron Pin Set15
12	4725.92986	5258.43178	Iron Pin Set
13	4573.01701	5424.59401	Iron Pin Set
14	4807.29460	5359.82103	Iron Pin Set
15	4679.09698	5499.74080	Iron Pin Set
16	4627.35795	5347.89288	
17	4733.43398	5423.04523	
18	4570.02255	5428.82064	I.P. SET
19	4624.36342	5352.11959	I.P. SET
20	4720.04854	5412.96366	NAIL
21	4739.98326	5413.90424	I.P. SET
22	4807.30394	5359.81590	I.P. SET
23	4679.10181	5499.72863	I.P. SET
24	4730.26475	5427.60977	I.P. SET
25	4635.32127	5466.34222	HOUSE
26	4679.40242	5397.26378	HOUSE
27	4652.29670	5379.38661	HOUSE
28	4697.13359	5393.58760	HOUSE
29	4720.41726	5366.30626	HOUSE
30	4736.98486	5380.46777	HOUSE
31	4755.60635	5359.07721	HOUSE
32	4551.57215	5341.89963	NAIL
33	4607.73759	5449.19216	HOUSE
34	4618.56373	5420.81418	HOUSE
35	4630.63197	5401.50427	HOUSE
36	4635.90329	5404.60112	HOUSE
37	4651.84901	5379.59561	HOUSE
38	4670.20101	5370.18405	HOUSE
39	4688.40864	5343.06918	HOUSE
40	4695.81799	5334.31051	HOUSE
41	4692.44883	5332.11920	HOUSE
42	4708.28865	5313.77867	HOUSE
43	4735.46612	5294.32040	HOUSE
44	4467.75165	5573.42346	HOUSE
45	4447.93288	5601.64457	HOUSE
46	4604.57950	4962.90513	F

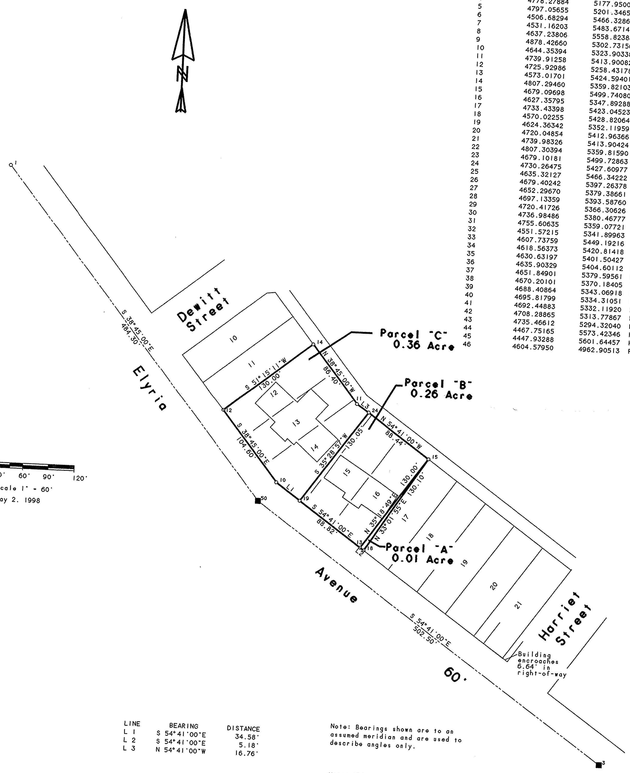

o IRON PIPE
■ Monument Box

LINE	BEARING	DISTANCE
L 1	S 54°41'00"E	34.58'
L 2	S 54°41'00"E	5.18'
L 3	N 54°41'00"W	16.76'

Note: Bearings shown are to an assumed meridian and are used to describe angles only.

Note: Only copies signed with Red Ink shall be considered Valid.

Patrick A. McGannon
Patrick A. McGannon P.S. 7154

Prepared for Mike Dziat
of 15411 Garfield Road
Wakeman, Ohio 44889

Being known as Sublots 12,13,14,15,16,and Part of 17 of the Gayford's Subdivision in the Township of Sheffield, County of Lorain, in the State of Ohio.

#22612

APPROVED
LORAIN CO.
MAP DEPT.
DATE 8-6-98
PARCEL 02-103A
BY TJS
REF. 22612

Boundary Survey

Patrick A. McGannon
Registered Professional Surveyor
1731 Gettysburg Drive Lorain, Ohio 44053
Phone: (440)-2822712

STATE OF OHIO
PATRICK A. McGANNON
7154
REGISTERED
PROFESSIONAL SURVEYOR