20608

APPROVED
LORAIN CO.
MAP DEPT.
DATE 12-6-93
PAGE 3-00-105.B
BY CARDON
VOID ABSTR # 120608

03-00-105-101-027

SURVEY

ORIGINAL SHEFFIELD TWP.
LOT No. 105
CITY OF LORAIN COUNTY OF LORAIN
STATE OF OHIO

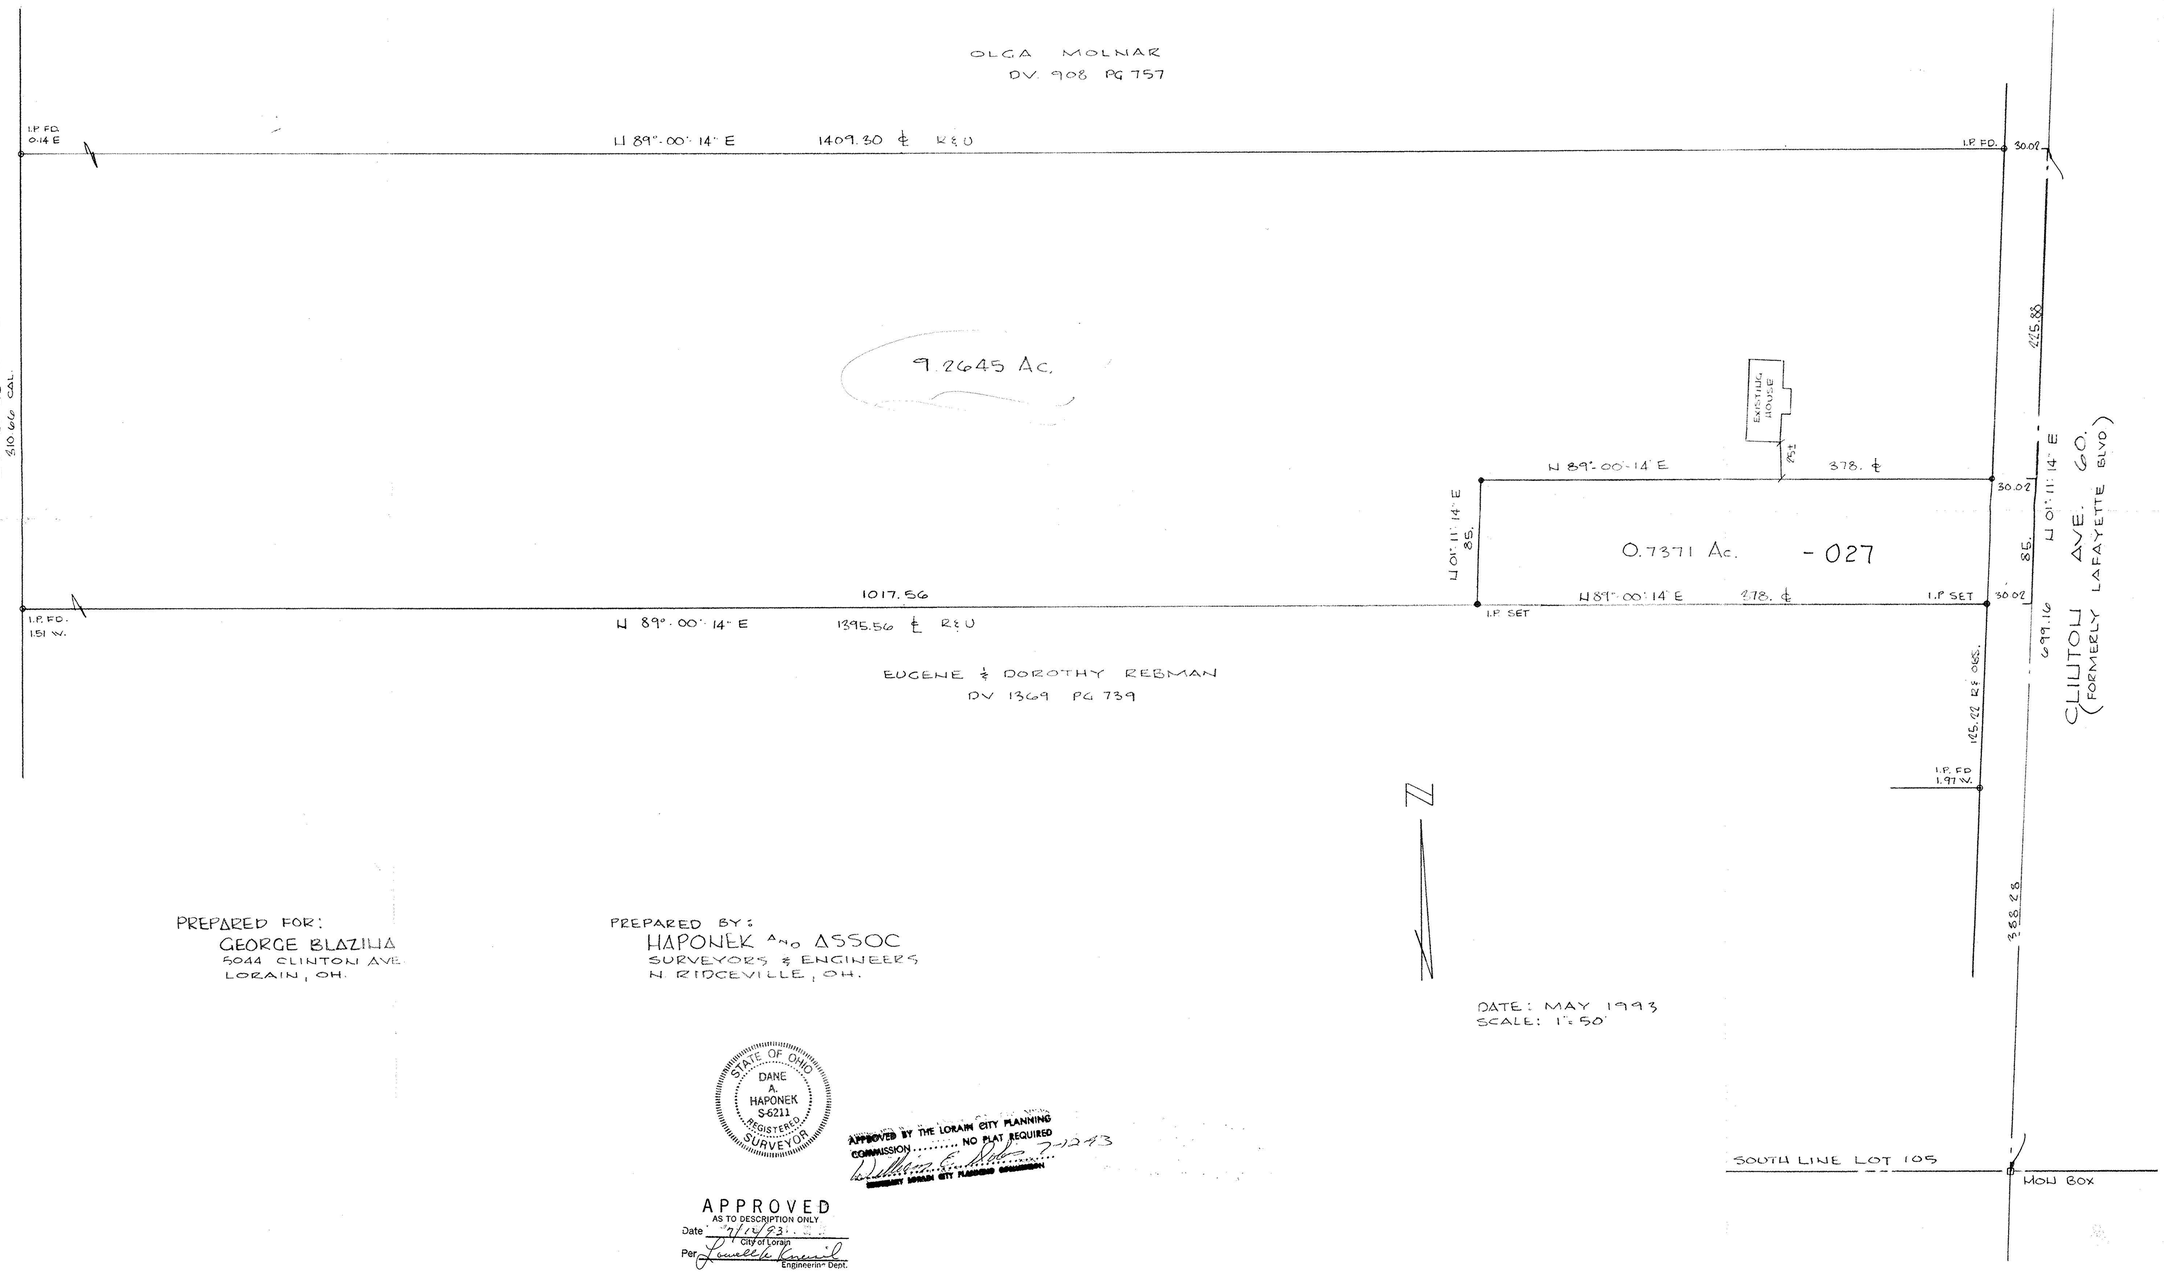

PREPARED FOR:
GEORGE BLAZINA
5044 CLINTON AVE.
LORAIN, OH.

PREPARED BY:
HAPONEK AND ASSOC
SURVEYORS & ENGINEERS
N. RIDGEVILLE, OH.

STATE OF OHIO
DANE A. HAPONEK
S-6211
REGISTERED SURVEYOR

APPROVED BY THE LORAIN CITY PLANNING COMMISSION ..... NO PLAT REQUIRED
7-12-93
SECRETARY LORAIN CITY PLANNING COMMISSION

APPROVED
AS TO DESCRIPTION ONLY
Date 7/12/93
City of Lorain
Per Lowell E. Kowal
Engineering Dept.