CITY OF ELYRIA OHIO AT A MEETING OF SAID COMMISSION HELD
DATE _____

APPROVED BY PLANNING COMMISSION
CITY OF ELYRIA, O.
NO PLAT REQUIRED DATE 2-28-56
J. JONES
CLERK

TRANSFERRED MAY 28, 1956 FRANK AYRES AUDITOR

PAGE 7 NO. 504261

HILL'S ALLOTMENT
IN SHEFFIELD TOWNSHIP, LORAIN CO., OH

THIS IS TO CERTIFY THAT THE PLAT SHOWN HEREON HAS BEEN APPROVED THIS 5 DAY OF APRIL, 1955 BY THE PLANNING COMMISSION OF THE CITY OF LORAIN, OHIO.
LEO J. KOBA
SECRETARY OF PLANNING COMMISSION

SURVEYORS SEAL

THIS PLAT, MADE AT THE REQUEST OF THE UNDERSIGNED, EMBRACES 27.39 ACRES OF LAND IN ORIGINAL LOTS 108 AND 113, SHEFFIELD TOWNSHIP, LORAIN COUNTY, OHIO. MEASUREMENTS ARE SHOWN IN FEET AND DECIMAL PARTS THEREOF. MONUMENTS WERE FOUND OR SET AS SHOWN. (●)
I CERTIFY THE ABOVE TO BE CORRECT.
J. B. NICHOLS
REGISTERED SURVEYOR

LORAIN, OHIO OCT. 1, 1955

RECEIVED FOR RECORD MAY 26 1956 AT 9:00 AM
RECORDED MAY 26 1956 IN RECORD VOL. 19 PAGE 7
LEOTA B. MITCHELL
LORAIN COUNTY RECORDER
MC.
RECORDING FEES $5.00

TRANSFERRED

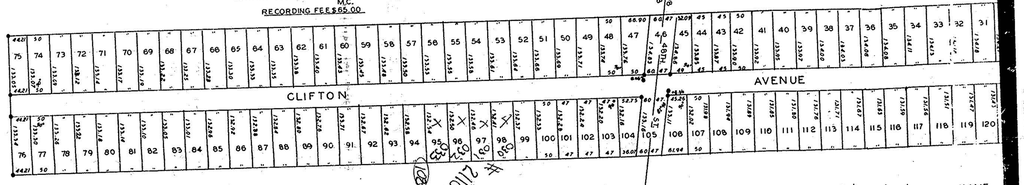

NAME	LOT	FRONTAGE
PETER J. ARGENTI	136	50'
YOLANDA ARGENTI		
PEDRO ATTIE	89 & 90	100'
ANNA BODACH	37	50'
MICHAEL BRKOPAC	128	50'
TERESA BRKOPAC		
DOMINIC M. BRUNO	10 & 11	100'
WILLIAM F. BUCKHOLZ	123 TO 126 INCL	200'
PAT P. CASERTA	134	50'
LEO D. CITRO	25 & 250 OF 26	75'
KATHERINE B. CITRO		
ANDREW L. CZARNEY	117 TO 122 INCL	300'
ANNA F. CZARNEY		
MARY DANTRY	28 & 29	100'
JOHN SZEP		

NAME	LOT	FRONTAGE
EDSEL H. FORD	127	60'
HAZEL A. FORD		
CLARENCE H. FORRIDER	50 & 51	100'
ROSOLIA FRUSTERE	8 & 9	100'
PAUL KALISZEWSKI	32	50'
VERONICA KALISZEWSKI		
EMMA GUINN KANE	129 & 130	100'
STELLA B. KERHIN	4 & REAR 1, 2, 3,	100'
FRANK KIETA	132 & 133	100'
OLGA KOMIVES	FRONT 146 & 147	116.10
VICTOR KUBIAK	100	50'
AMELIA (X) KUBISKE WITNESS: MONICA HOSKOWSKI CHARLES Z. SOMMER	63 TO 88 INCL. 56 TO 59 INCL. 46 TO 49	12.88 & 42 200' 210.47

NAME	LOT	FRONTAGE
MYRTLE KULIK	60	50'
ANA ECHO KUSNER	FRONT 1, 2, 3	91.78
ADOLPH LACHMAN	54 & 55	100'
WILLIAM LUNN	61 & 62	100'
OKAM MACKNAUER	38 TO 42 INCL	250'
JAMES (X) MAROTTA WITNESS: RICHARD WISNI RICHARD KANE	137, 138 & 5' 139	105'
SAMUEL J. MAROTTA	12 & 13	100'
ROSE T. MAROTTA		
ALFORD F. MARSHALL	30 & 31	100'
IVAN M. MCCASLIN	93 & 94	100'
AMOS MC CLELLAND	135	50'
HORTENZE MCCLELLAND		
JAMES FLOYD MEYERS	48' 21, 22 TO 24 INCL	208

NAME	LOT	FRONTAGE
ARTHUR JOHN MI		
JULIUS M. MILLER		
ANTHONY MONTA		
ANGEL MONTAG		
ANTHONY C. MON		
MARY MONT		
ROCCO MONTA		
LAURENCE J. NA		
MARIAN S. NAG		
VERONA NAG		
CHARLES J. NAR		
ELVIRA NARO		
ANTONIO ONOF		

COPY

ALLOTMENT
SHIP, LORAIN CO., OHIO

NED EMBRACES 27.39 ACRES
OWNSHIP, LORAIN COUNTY,
MAL PARTS THEREOF.
CHOLS
SURVEYOR

WE, THE UNDERSIGNED, OWNERS OF THE LAND EMBRACED IN THIS ALLOTMENT, HEREBY ACCEPT THIS PLAT OF SAME AND DEDICATE THE STREET AS SHOWN TO PUBLIC USE.

STATE OF OHIO
LORAIN COUNTY S.S.
BEFORE ME, A NOTARY PUBLIC IN AND FOR SAID COUNTY, PERSONALLY APPEARED THE UNDERSIGNED, WHO ACKNOWLEDGED THAT THEY DID SIGN THE WITHIN PLAT AND THAT THE SAME WAS THEIR FREE ACT AND DEED.
IN TESTIMONY WHEREOF, I HAVE HEREUNTO SET MY HAND AND OFFICIAL SEAL AT LORAIN, OHIO, THIS 27TH DAY OF OCTOBER, 1955
MARY K. HOWARD
NOTARY PUBLIC
MARY GROMARD, NOTARY PUBLIC
MY COMMISSION EXPIRES SEPT 17, 1956

NOTARY SEAL

TRANSFERRED MAY 16 1956, FRANK AYRES AUDITOR

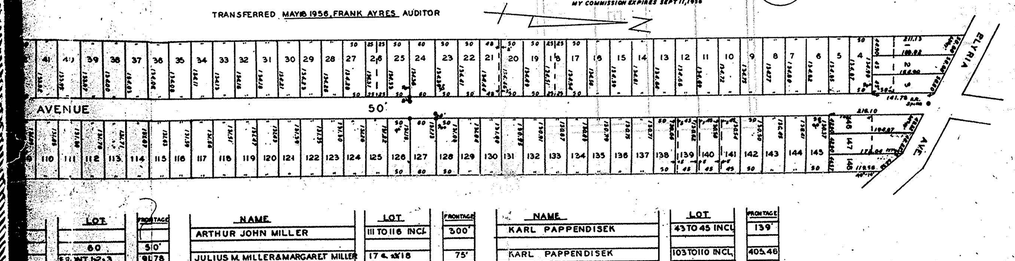

LOT	FRONTAGE
60	50'
FRONT 1, 2, 3	91.78
54 & 55	100'
61 & 62	100'
38 TO 42 INCL	250'
137, 138 & 5' 139	105'
12 & 13	100'
30 & 31	100'
93 & 94	100'
135	50'
48' 21, 22 TO 24 INCL	208

NAME	LOT	FRONTAGE
ARTHUR JOHN MILLER	111 TO 116 INCL	300'
JULIUS M. MILLER & MARGARET MILLER	17 & 18	75'
ANTHONY MONTAGNESE	5' OF 141	5'
ANGELA MONTAGNESE		
ANTHONY C. MONTAGNESE	45' OF 140	45'
MARY MONTAGNESE		
ROCCO MONTAGNESE	45' 139 & 5' 140	50'
LAURENCE J. NAGY	18 & 19	75'
MARIAN S. NAGY		
VERONA NAGY	20 & 21	52'
CHARLES J. NARO	45' OF 141 & 142	95'
ELVIRA NARO		
ANTONIO ONOFRIO	144, 145, 100' OF 146, REAR 147	200'

NAME	LOT	FRONTAGE
KARL PAPPENDISEK	43 TO 45 INCL	159
KARL PAPPENDISEK	103 TO 110 INCL	400 & 46
ROSE M. RENICK	27 & 1 OF 26	75'
JOSEPH RICCO	95 TO 98 INCL	200'
DOROTHY MAE ROBERTSON	35 & 36	100'
JACK R. ROBERTSON WITNESS: MARY ANN ROSTROWSKI MARCIA ROSKOSKI	131	50'
JEROME V. SCHERRER	52 & 53	100'
DOMINIC SEROFANO	99	50'
EDITH SIMKO	5 TO 7 INCL	150'
MICHAEL SIMKO		
CARLO TOCCHI	143	50'
JANE TOCCHI		

NAME	LOT	FRONTAGE
JOHN TOMASEK	33 & 34	100'
JOSEPH TOTH	14, 15, 16,	150'
ROSE TOTH		
GEORGE H. WYERS	91 & 92	100'
PAULINE ZABORSKI	101 & 102	94'

STATE OF OHIO } SS. MARY ANN JAMISON, COUNTY RECORDER OF LORAIN, OHIO IN WHOSE
COUNTY OF LORAIN } CUSTODY THE RECORDS OF SAID COUNTY ARE KEPT, DO HEREBY CERTIFY
THAT THIS IS A TRUE AND CORRECT COPY OF THE RECORD AS APPEARS IN VOLUME 19 PAGE 7
OF COAT OF SAID COUNTY Lorain
IN TESTIMONY WHEREOF, I HAVE HEREINTO TO SUBSCRIBE MY NAME AND AFFIXED MY OFFICIAL SEAL
IN THE CITY OF ELYRIA, OHIO THIS 6TH DAY OF October 1956
MARY ANN JAMISON LORAIN COUNTY RECORDER
BY DEPUTY RECORDER
Yolanda Williams