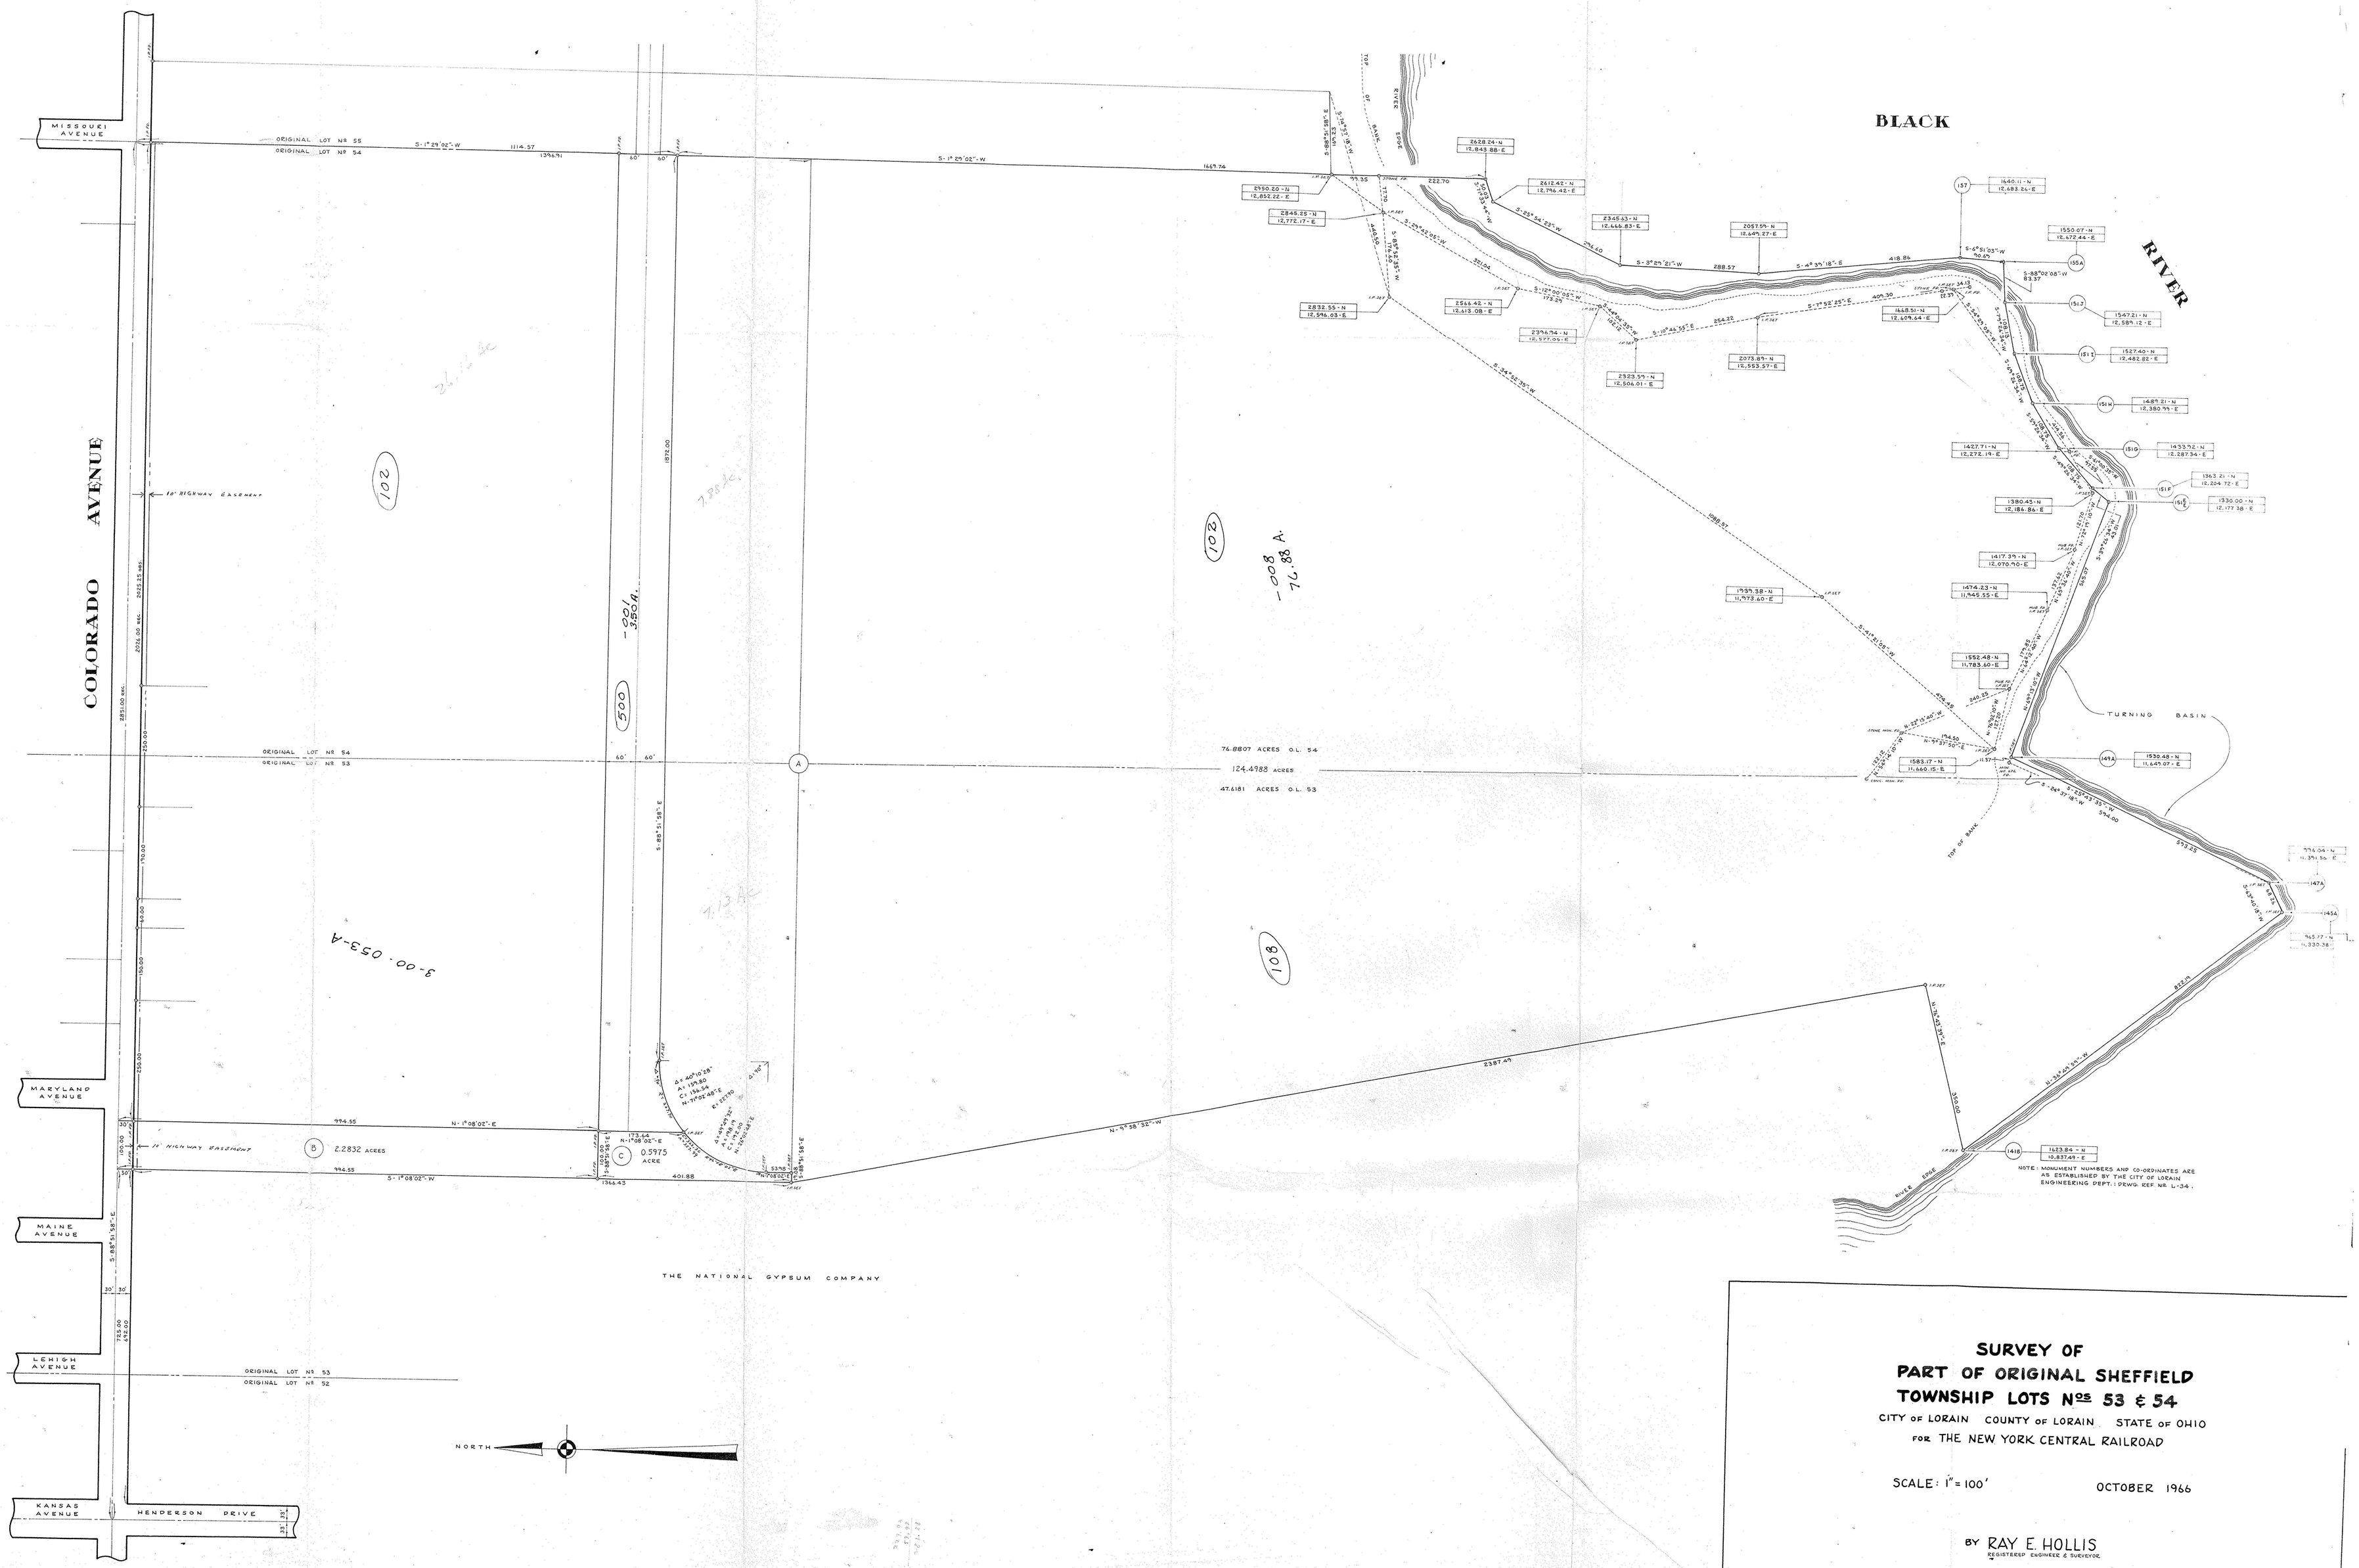

SURVEY OF PART OF ORIGINAL SHEFFIELD TOWNSHIP LOTS Nos 53 & 54

CITY OF LORAIN COUNTY OF LORAIN STATE OF OHIO

FOR THE NEW YORK CENTRAL RAILROAD

SCALE: 1" = 100'

OCTOBER 1966

BY RAY E. HOLLIS
REGISTERED ENGINEER & SURVEYOR

F.B. 121 PP. 25, 42-44