CASE NUBER 81962

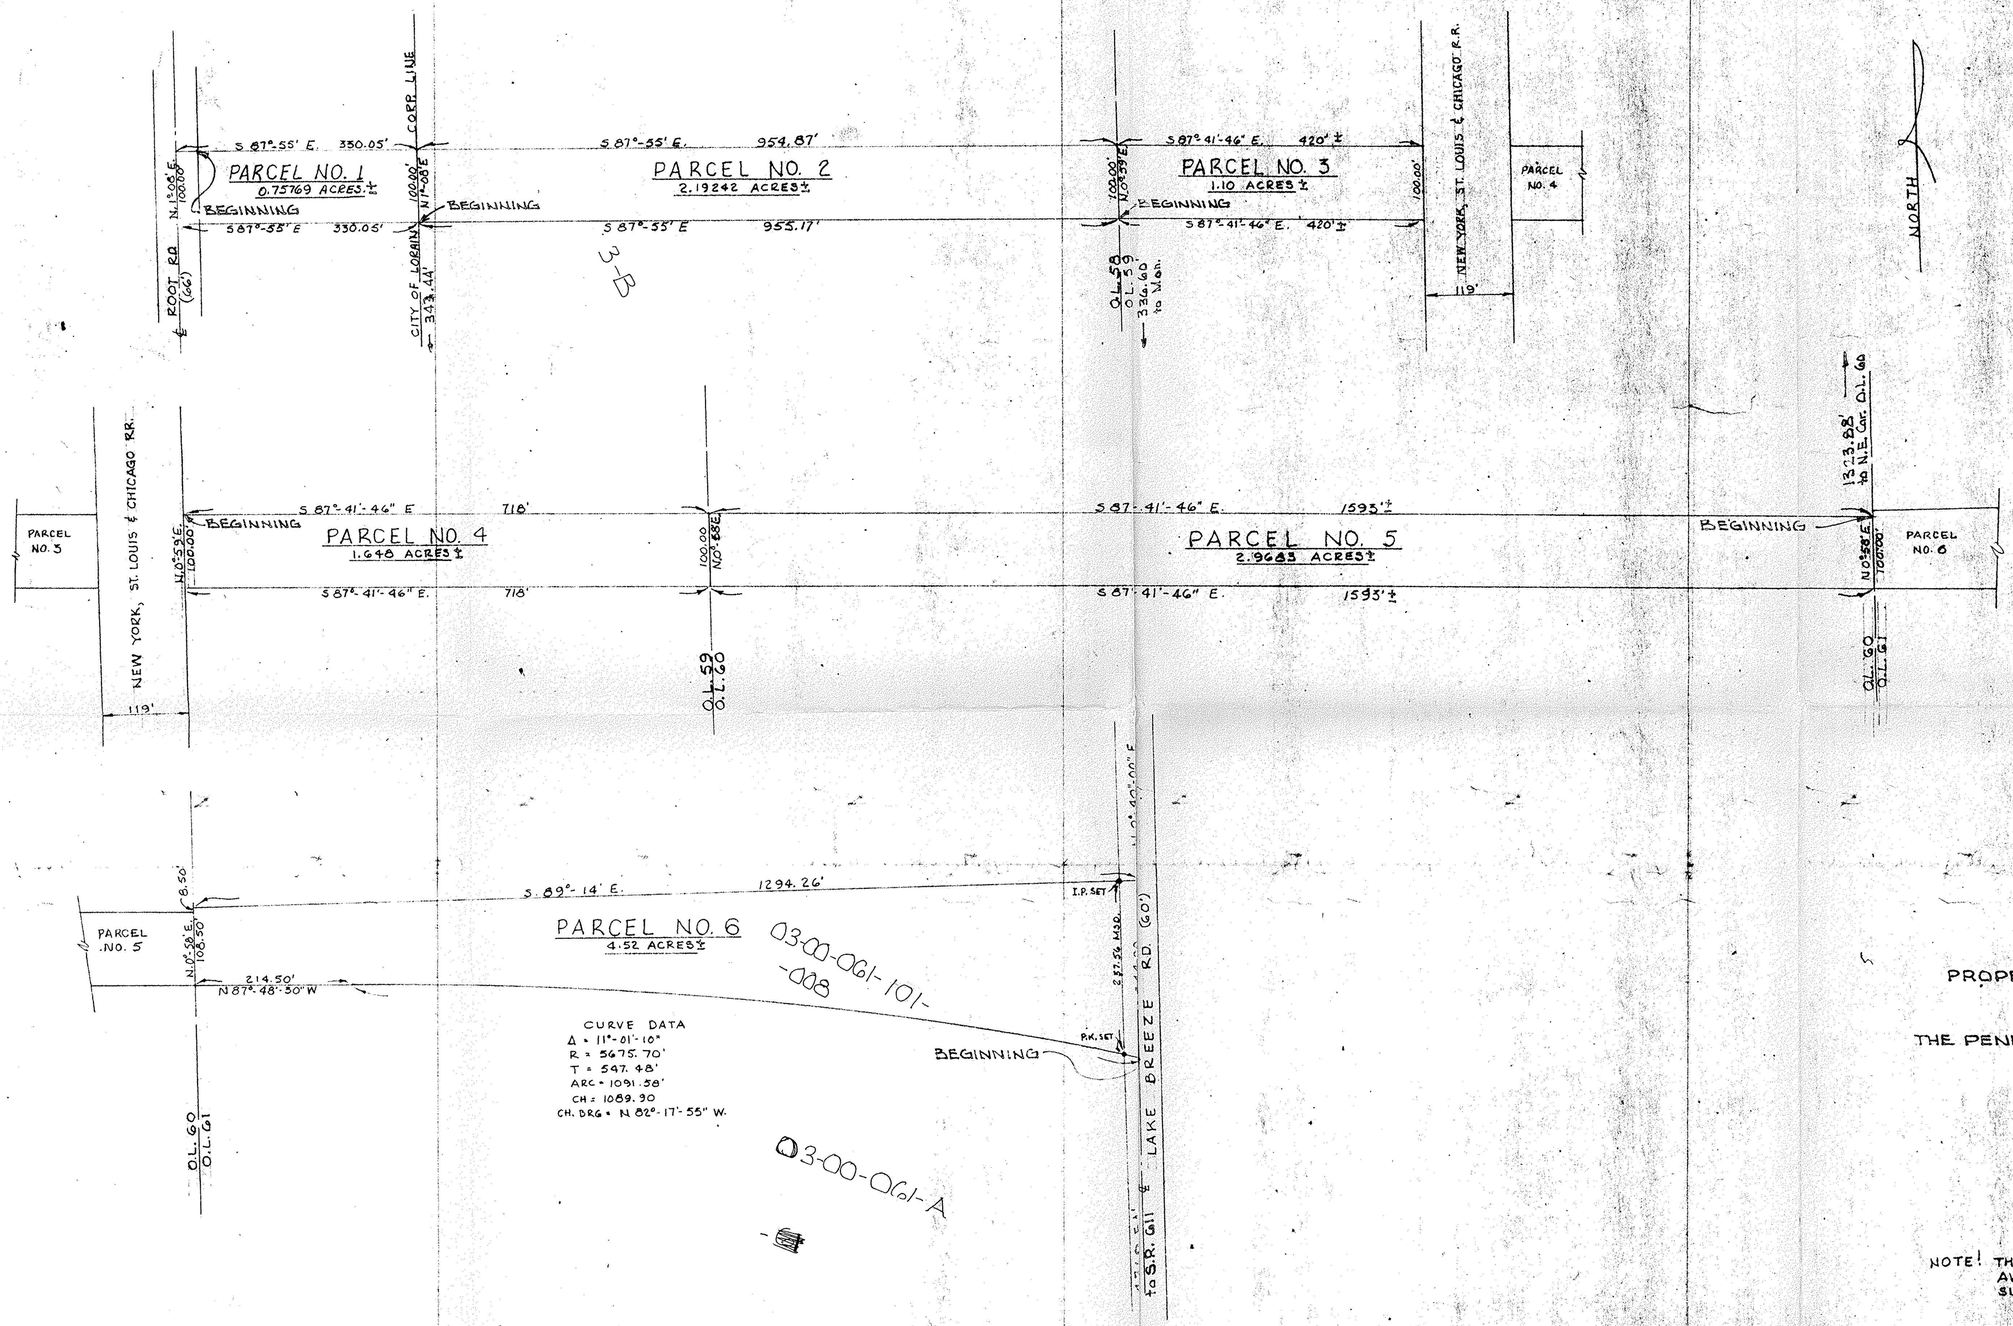


PROPERTY TO BE CONVEYED
BY
THE PENN CENTRAL CORPORATION
TO
SELENT-VASU

NOTE! THIS PLAT PREPARED FROM AVAILABLE RECORDS. FIELD SURVEY NOT PERFORMED

STATE OF OHIO JOHN L. MENO 5662 REGISTERED SURVEYOR

VASU REALTY CO.
LORAIN, OHIO

Enviro Tech Consultants Inc.
ENGINEERS • SURVEYORS LAND PLANNERS
1127 WEST 14th STREET
LORAIN, OHIO 44052

PLAT
L.E. & P. R.R. PROPERTY
FROM ROOT RD TO LAKE BREEZE RD.

| | |
|---|---|
| ORIGINAL LOT 58 59 60 61 | DATE 6-27-79 |
| TOWNSHIP SHEFFIELD | SCALE 1" = 100' |
| CITY OF SHEFFIELD VILL. | FIELD BOOK |
| COUNTY OF LORAIN | DRAWN BY J.R.S. |
| STATE OF OHIO | CHECKED BY J.L.M |
| W.O. 3-5042 | FILE NO. 3-00-050 (5) |