3-00-001-A

#19470

03-00-001-000-

BOUNDARY SURVEY

PART OF SHEFFIELD TOWNSHIP ORIGINAL LOT 1
VILLAGE OF SHEFFIELD · COUNTY OF LORAIN
STATE OF OHIO

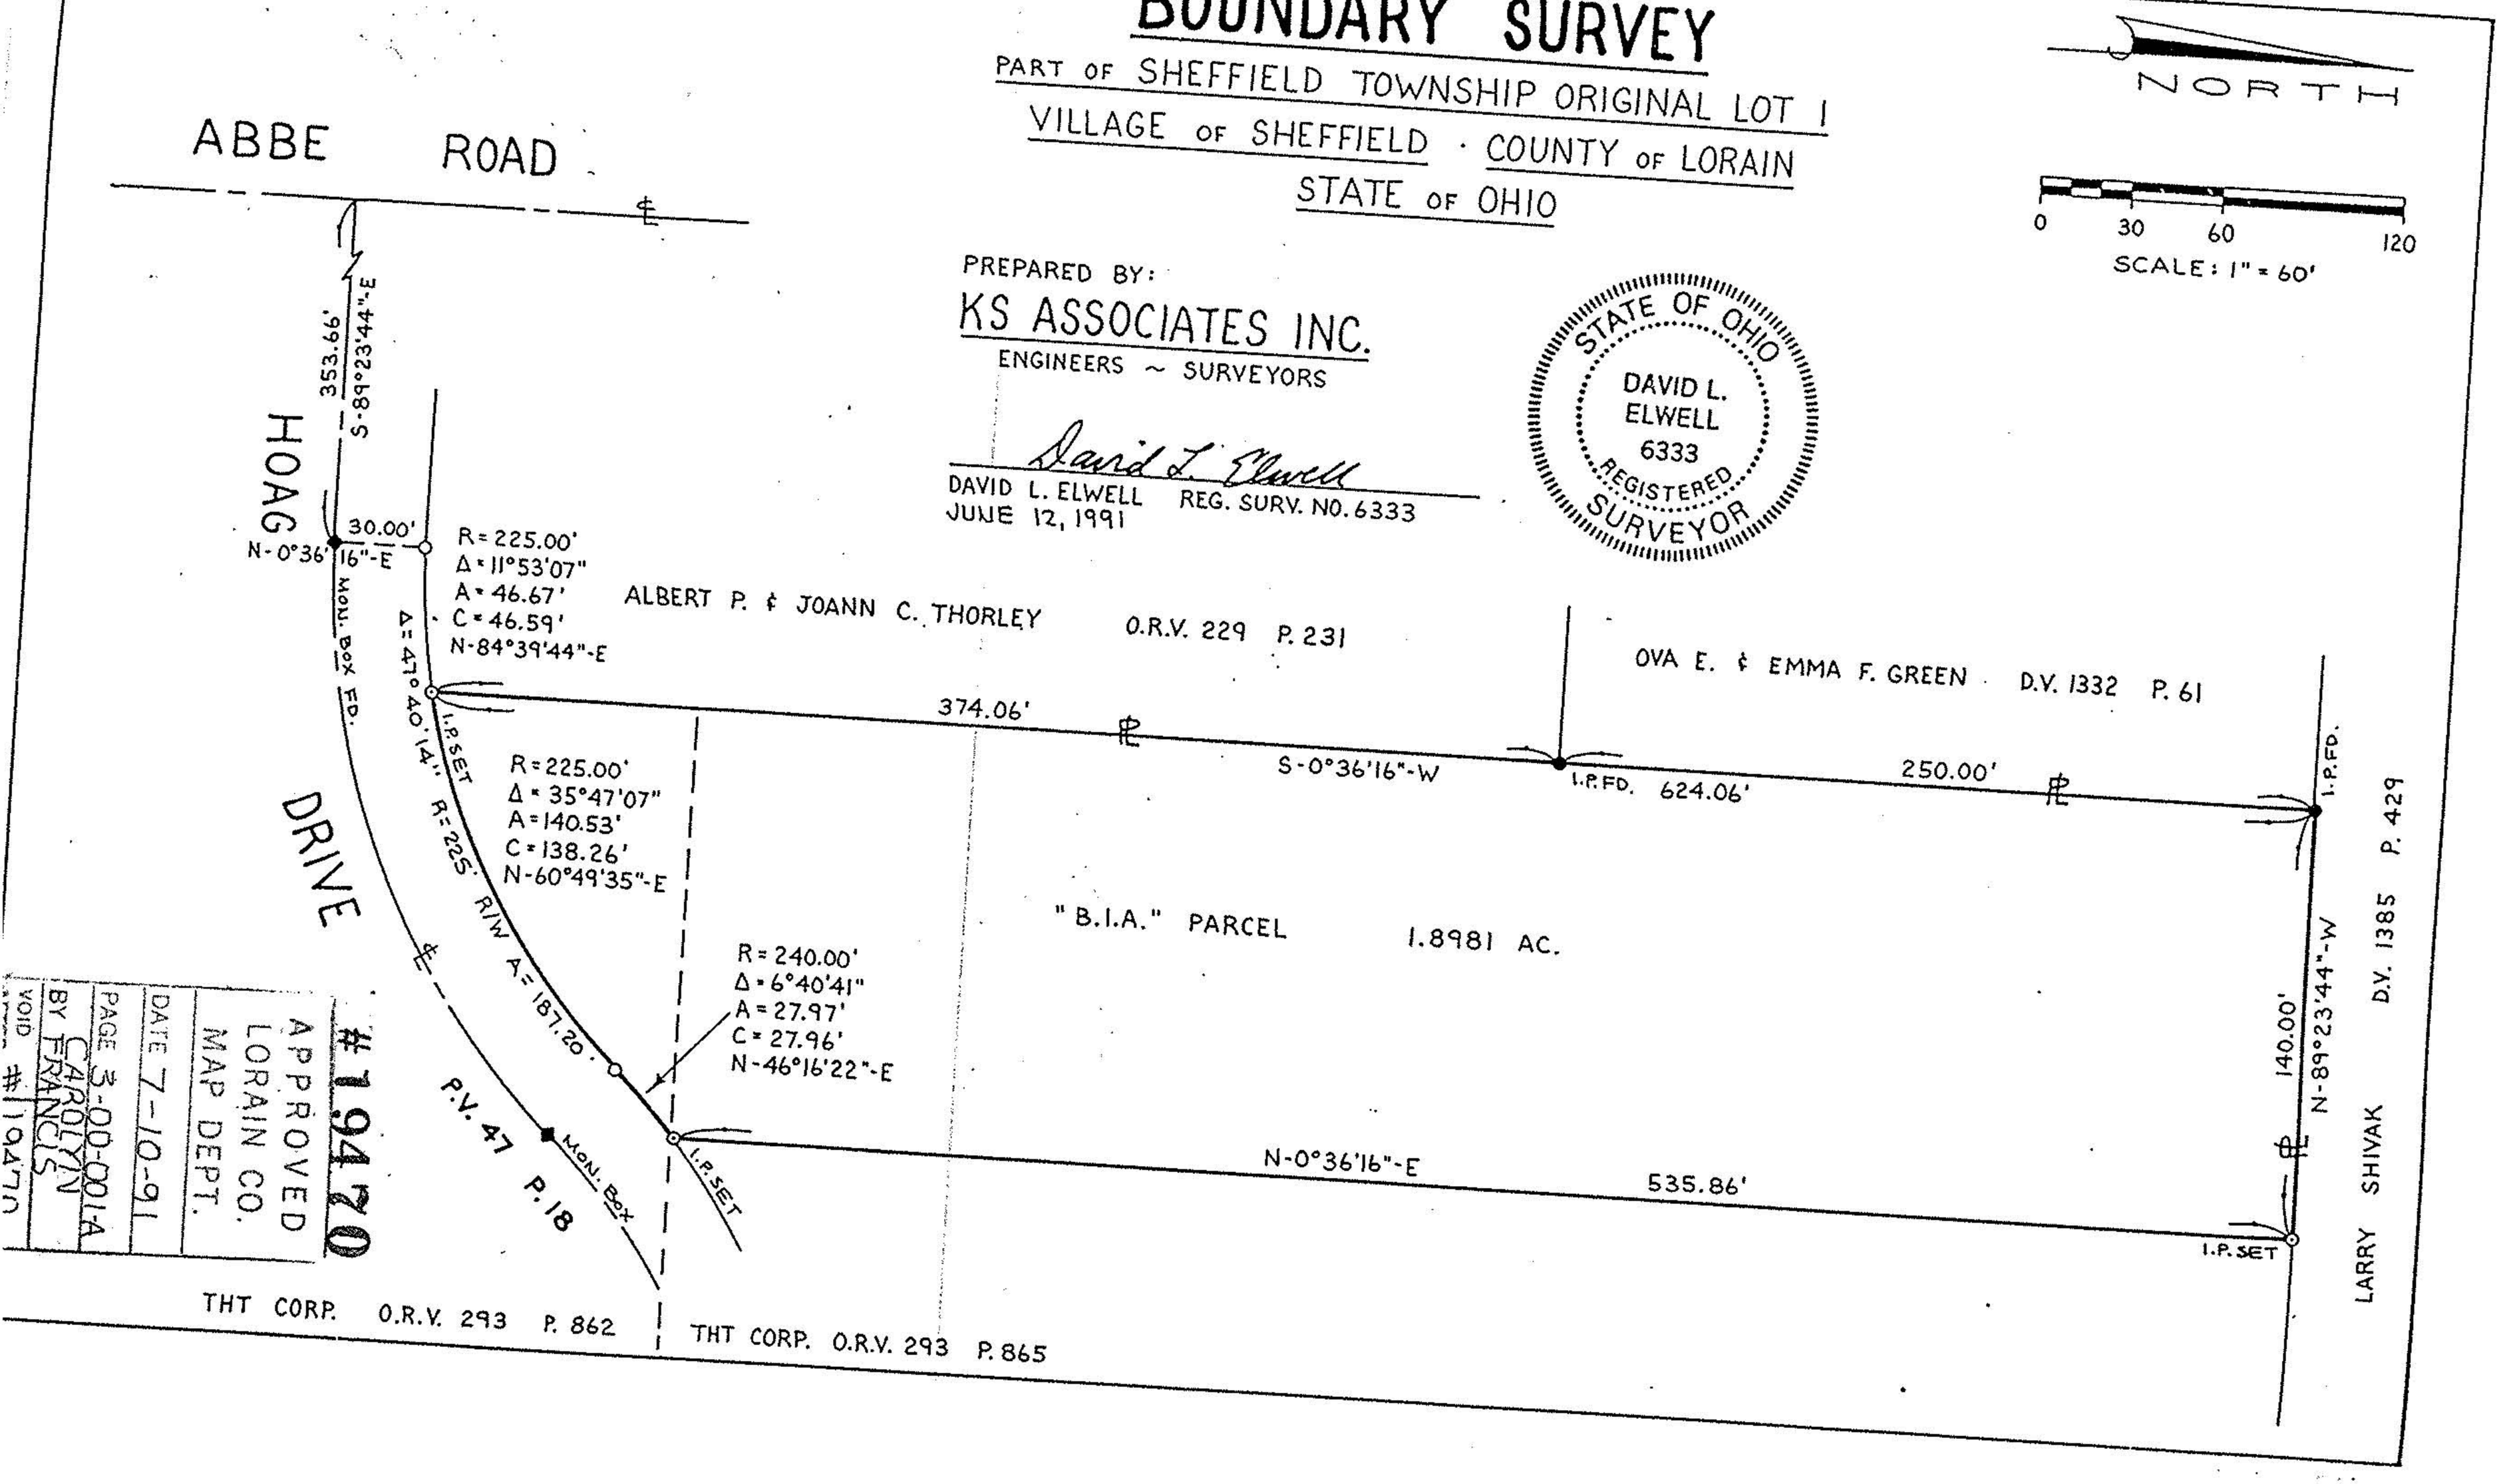

PREPARED BY:
KS ASSOCIATES INC.
ENGINEERS ~ SURVEYORS

David L. Elwell
DAVID L. ELWELL REG. SURV. NO. 6333
JUNE 12, 1991

STATE OF OHIO
DAVID L. ELWELL
6333
REGISTERED
SURVEYOR

#19470
APPROVED
LORAIN CO.
MAP DEPT.
DATE 7-10-91
PAGE 3-00-001-A
BY CAROLYN FRANCIS
VOID #19470